


PROPOSAL
PLANS

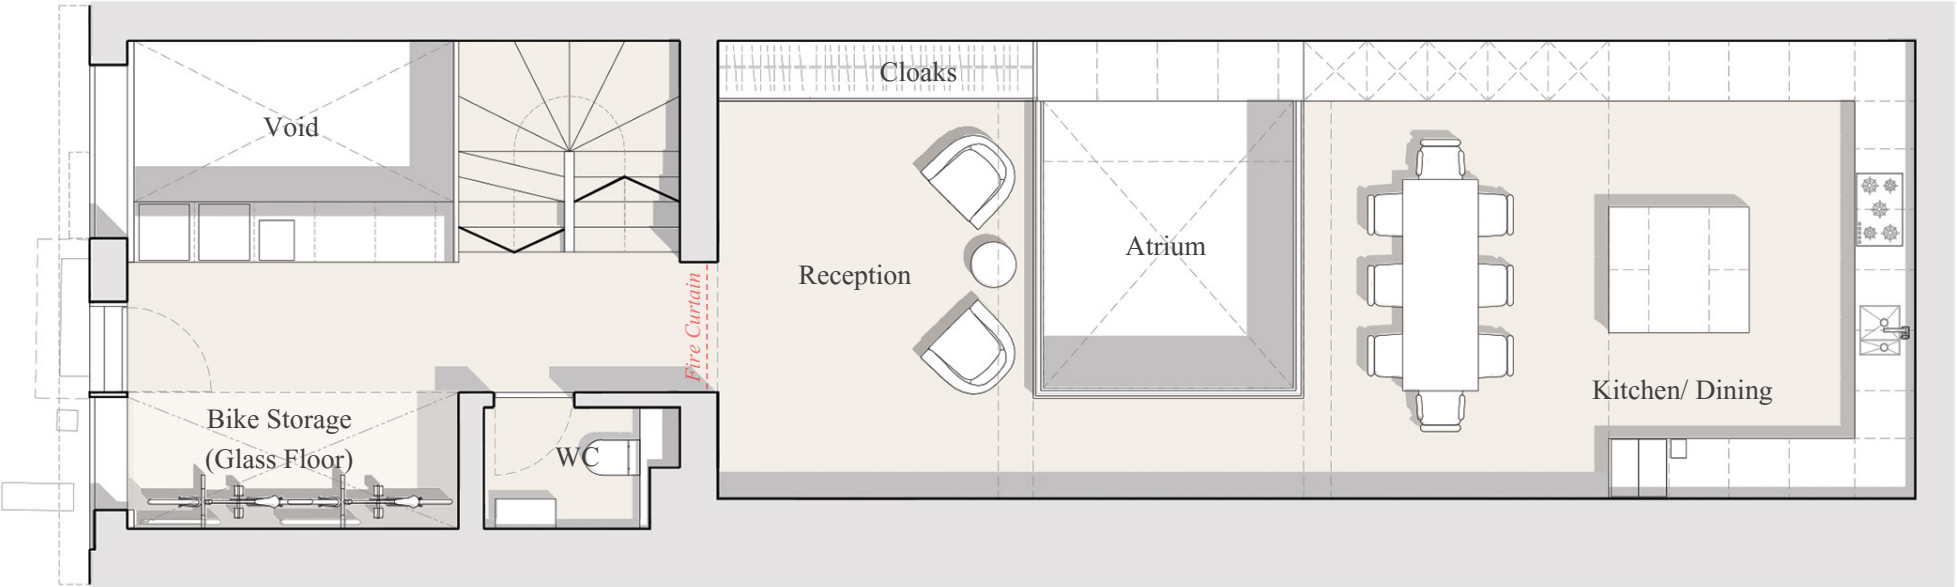

PROPOSED GROUND PLAN.
DRAWING no. 2000 1:75@A3

