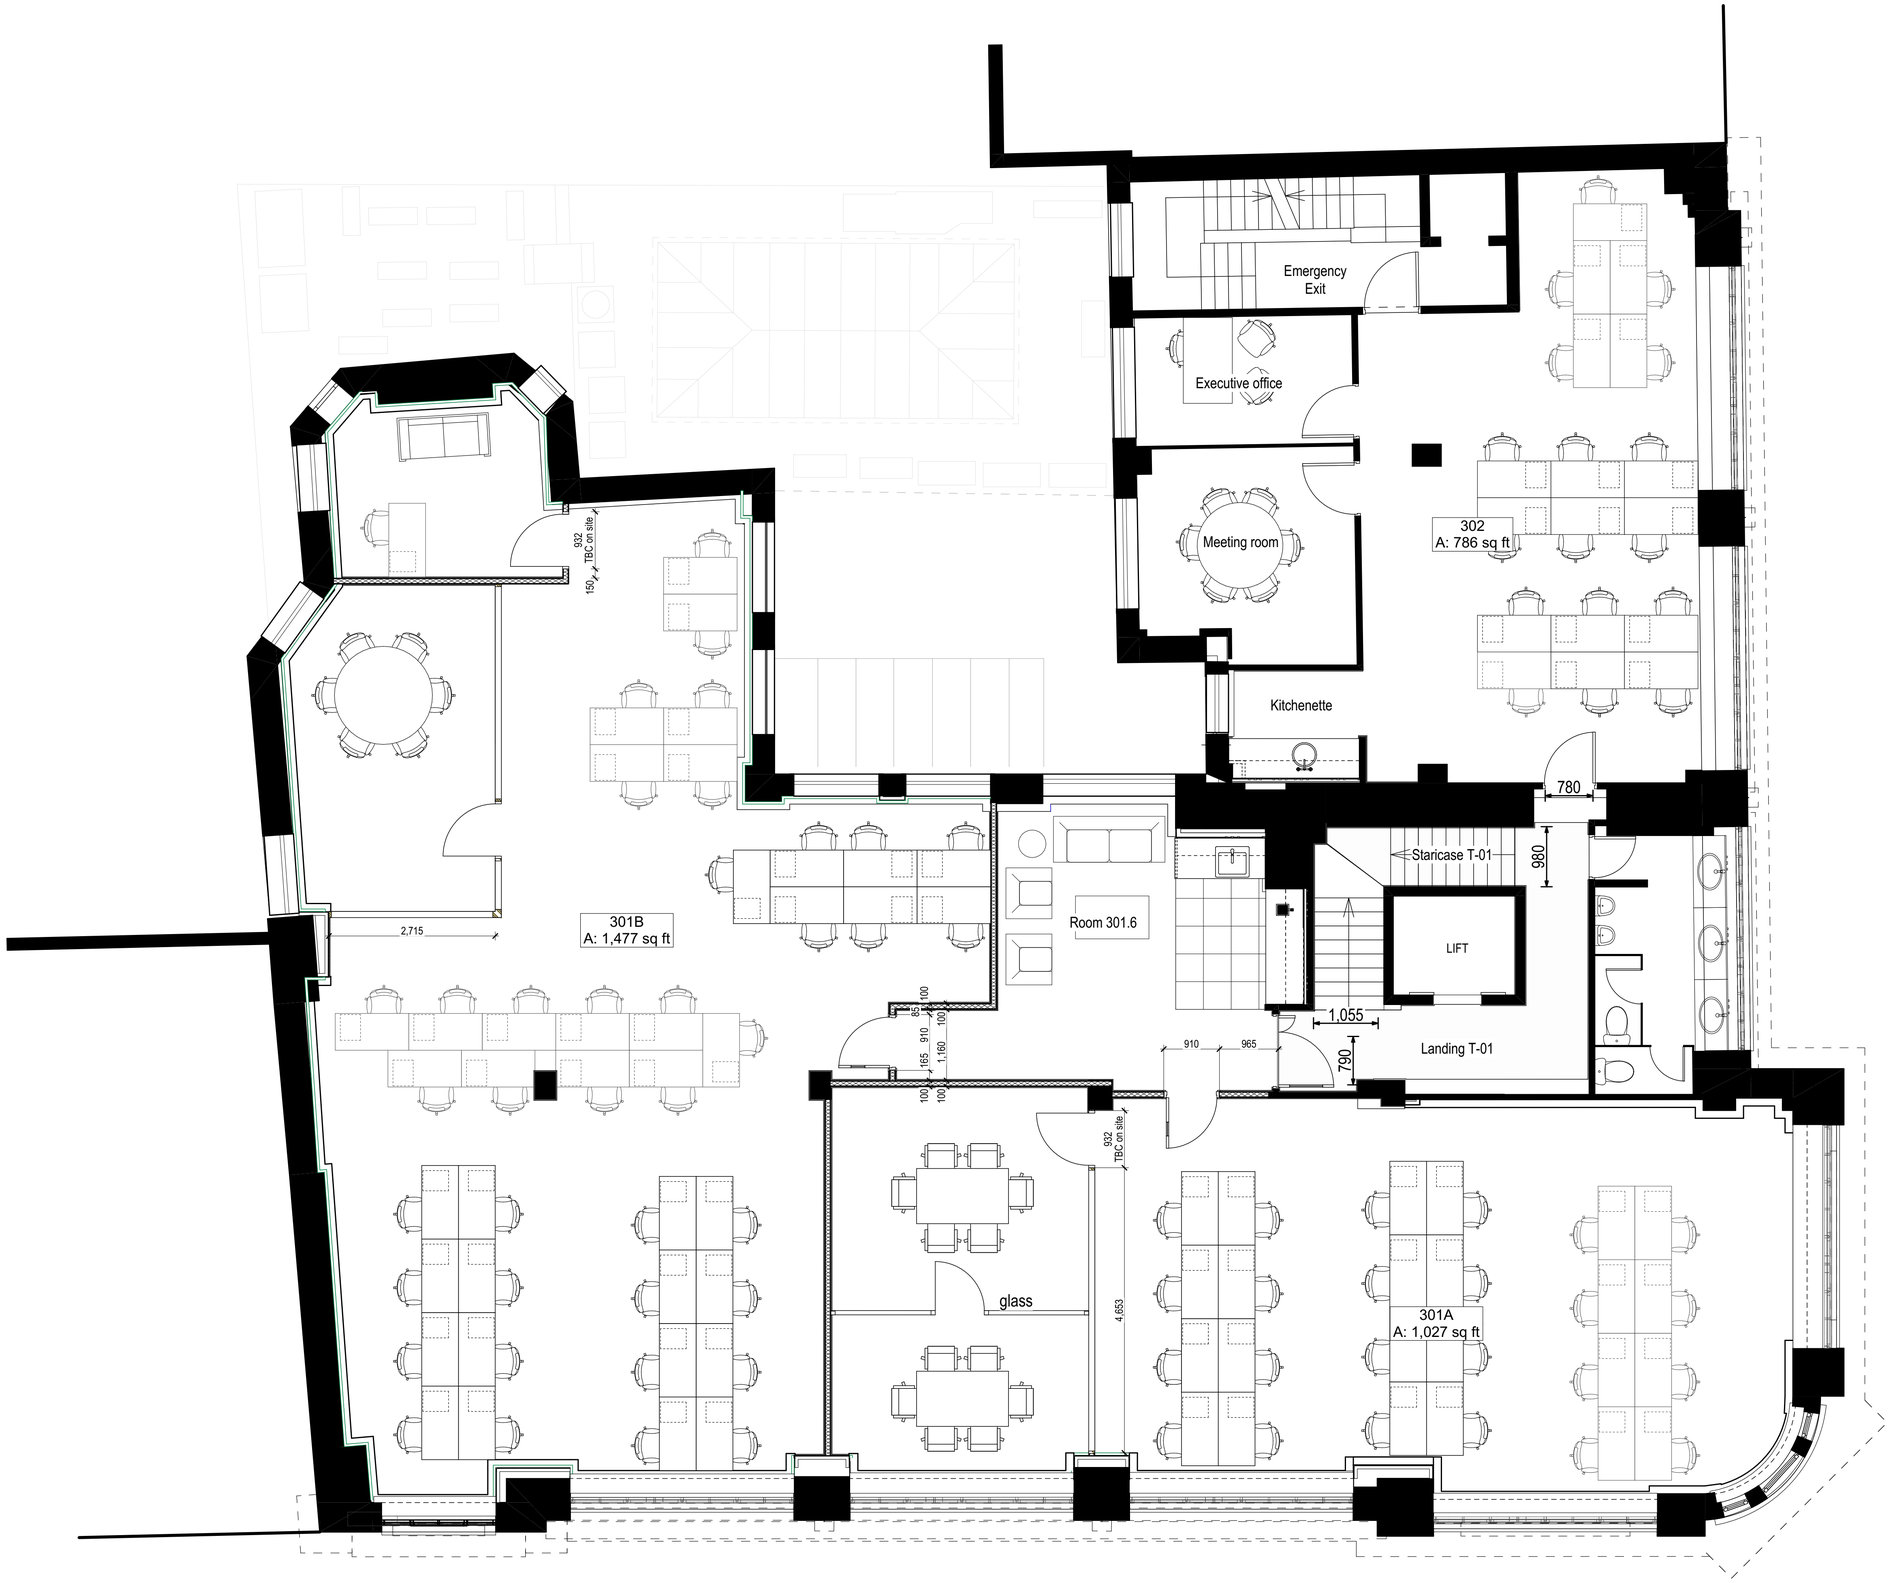


Notes:

1 ALL DIMENSIONS TO BE CHECKED ON SITE BEFORE COMMENCING WORK OR MANUFACTURE OF COMPONENTS. ANY DISCREPANCY OR OMISSION TO BE REPORTED TO THE ARCHITECT IMMEDIATELY.

2 © COPYRIGHT ROBSON WARREN ARCHITECTS LIMITED. ALL RIGHTS RESERVED.

B 16-02-2024 GLASS PARTITION
A 17-04-2019 FIRST ISSUE
Revised:

ROBSON WARREN Architects
8 Northfields Prospect
Putney Bridge Road
London SW18 1PE
Telephone: 020-8871 9349
Facsimile: 020-8871 9489
E-mail: architects@robsonwarren.co.uk

Project:
CONFERENCE ROOMS
57-61 MORTIMER STREET
LONDON W1
FOR: GILMOORA HOUSE LTD

Drawing:
Third Floor

PLANS

Drawn by:	DE	***Date:***	01/18/24
Checked:	RWA	***Scale:***	1:50 @ A1
Job No:	2398 G		
Dwg No:	V1/13	***Revision:***	B