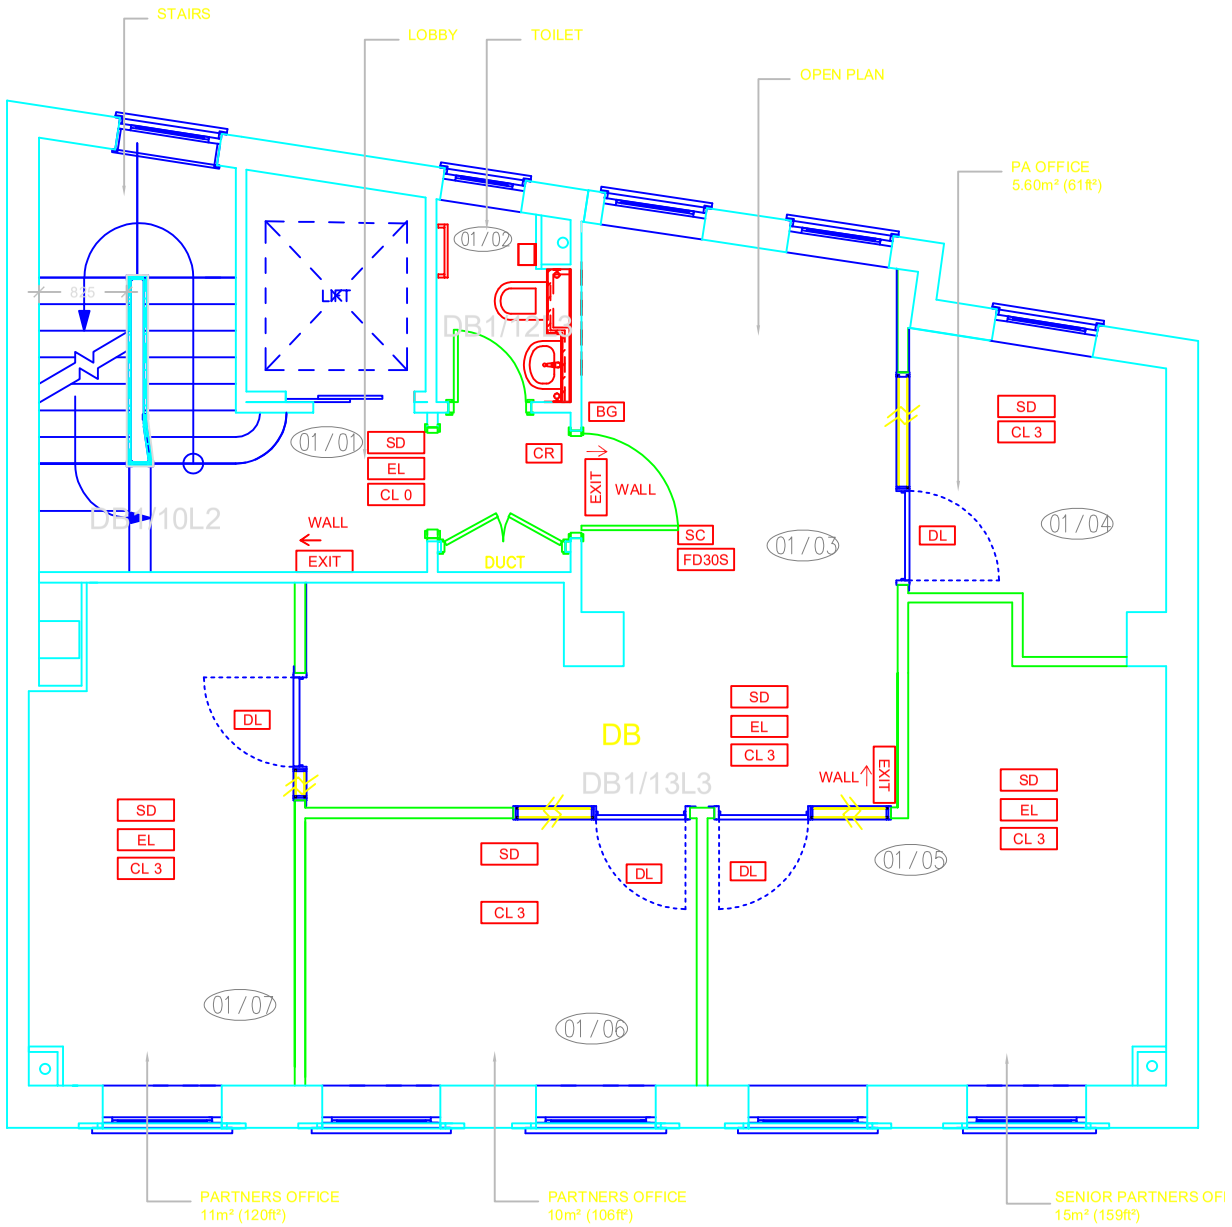

PLAN: 1ST FLOOR
SCALE 1:50

1

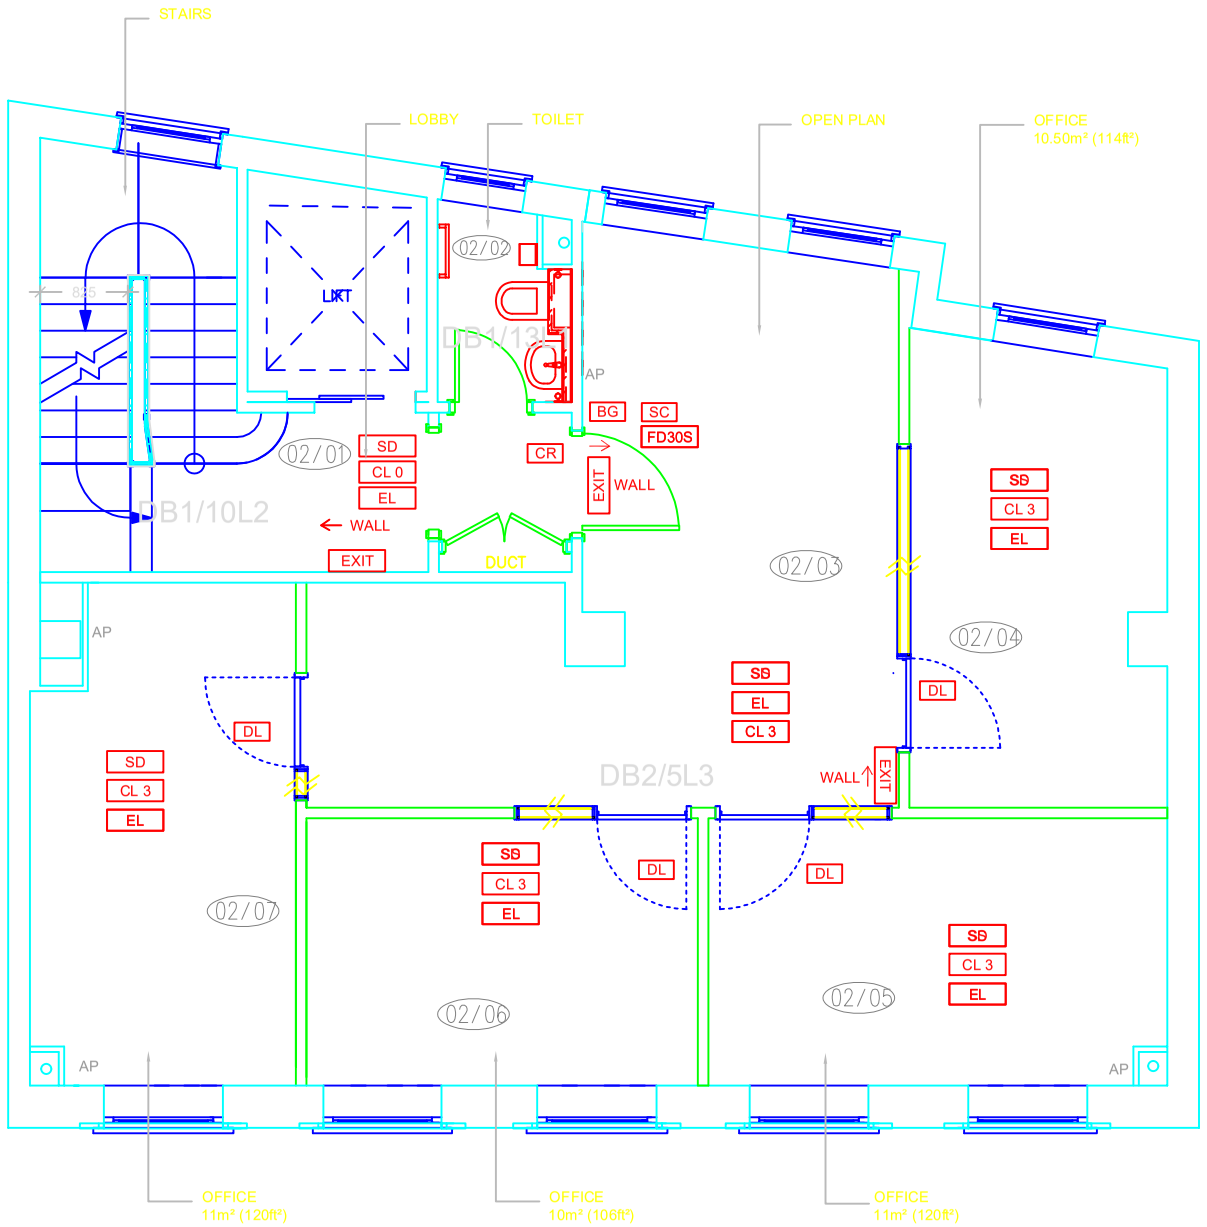

PLAN: 2ND FLOOR
SCALE 1:50

2

This drawing is the property of Denton Associates Limited and may not be reproduced or otherwise without prior consent.

Revisions:
All dimensions must be checked on site before any works are undertaken.

DO NOT SCALE THIS DRAWING

Read in conjunction with:
S3 - Light schedule

BUILDING CONTROL

FOR SERIES BC-__ DRAWINGS

CL 0	WALL AND CEILING SURFACE TO CLASS 0 STANDARD WITH LOCAL AREA SHOWN
CL 1	WALL AND CEILING SURFACE TO CLASS 1 STANDARD WITH LOCAL AREA SHOWN
CL 3	WALL AND CEILING SURFACE TO CLASS 3 STANDARD WITH LOCAL AREA SHOWN
SS	SPRINKLER SYSTEM PROTECTED AREA
SD	SMOKE DETECTOR
HD	HEAT DETECTOR
EXIT ↓	FIRE EXIT SIGN, NON-ILLUMINATED
EXIT (I)	FIRE EXIT SIGN ILLUMINATED
EL	ESCAPE LIGHTING
FD30S	FIRE DOOR WITH 30MIN RATING WITH SEALS
FD60	FIRE DOOR WITH 60MIN RATING
BG	BREAK GLASS
PE	PUSH EXIST
CR	CARD READER
VP	DOOR WITH A VISION PANEL
SF	DOOR WITH SIMPLE FASTENING, OPERATE ON SIDE OF DOOR SHOWN WITHOUT USE OF A A KEY
FF	DOOR FREE FROM ALL LOCK FASTENINGS EXCEPT FOR LEVER HANDLE OR SIMILAR
DL	DOOR WITH KEY LOCK FASTENINGS AND LEVEL OR SIMILAR
SC	SELF CLOSING
	FR60 - 60 minute fire rated partition
	FR30 - 30 minute fire rated partition
	DOOR NUMBER
00/10	ROOM NUMBER

FIRE EXIT SIGNAGE

EXIT	FIRE EXIT SIGN, NON-ILLUMINATED
EXIT (I)	FIRE EXIT SIGN ILLUMINATED
↓	DIRECTION OF ESCAPE
WALL	WALL MOUNTED
CEILING	WALL MOUNTED

CONTRACT ISSUE

Rev.	Date.	Description	Drawn
D	22/10/07	Corrected codes	TR
C	06/09/07	CONSTRUCTION ISSUE	TR
B	30/08/07	ISSUED FOR CONSTRUCTION	TR
A	04/06/07	ISSUED FOR SIGN OFF	TR
#	12/04/07	ISSUED FOR APPROVAL	TR

Revisions:

Denton Associates
3rd Floor
27-32 Old Jewry
London, EC2R 8DQ

Tel: +44 (0) 20 7776 2888
Fax: +44 (0) 20 7776 2889
Email: info@dentonassociates.com

Project Title:
EGOROV PUGINSKY AFANASIEV & PARTNERS
3 GOUGH SQUARE
LONDON
EC3

Drawing Title:
BUILDING CONTROL
FIRE STRATEGEY PLAN
FIRST & SECOND

Drawn By:	Date:
TR	12/04/07
Scale:	**Checked By:**
1:50@A1	TR

Job No	Dwg type	Level	Revision
8630	BC	01&02	D