
NOTE: DO NOT SCALE FROM THIS DRAWING

SCHEDULE OF REVISIONS

Revision	Date	Description

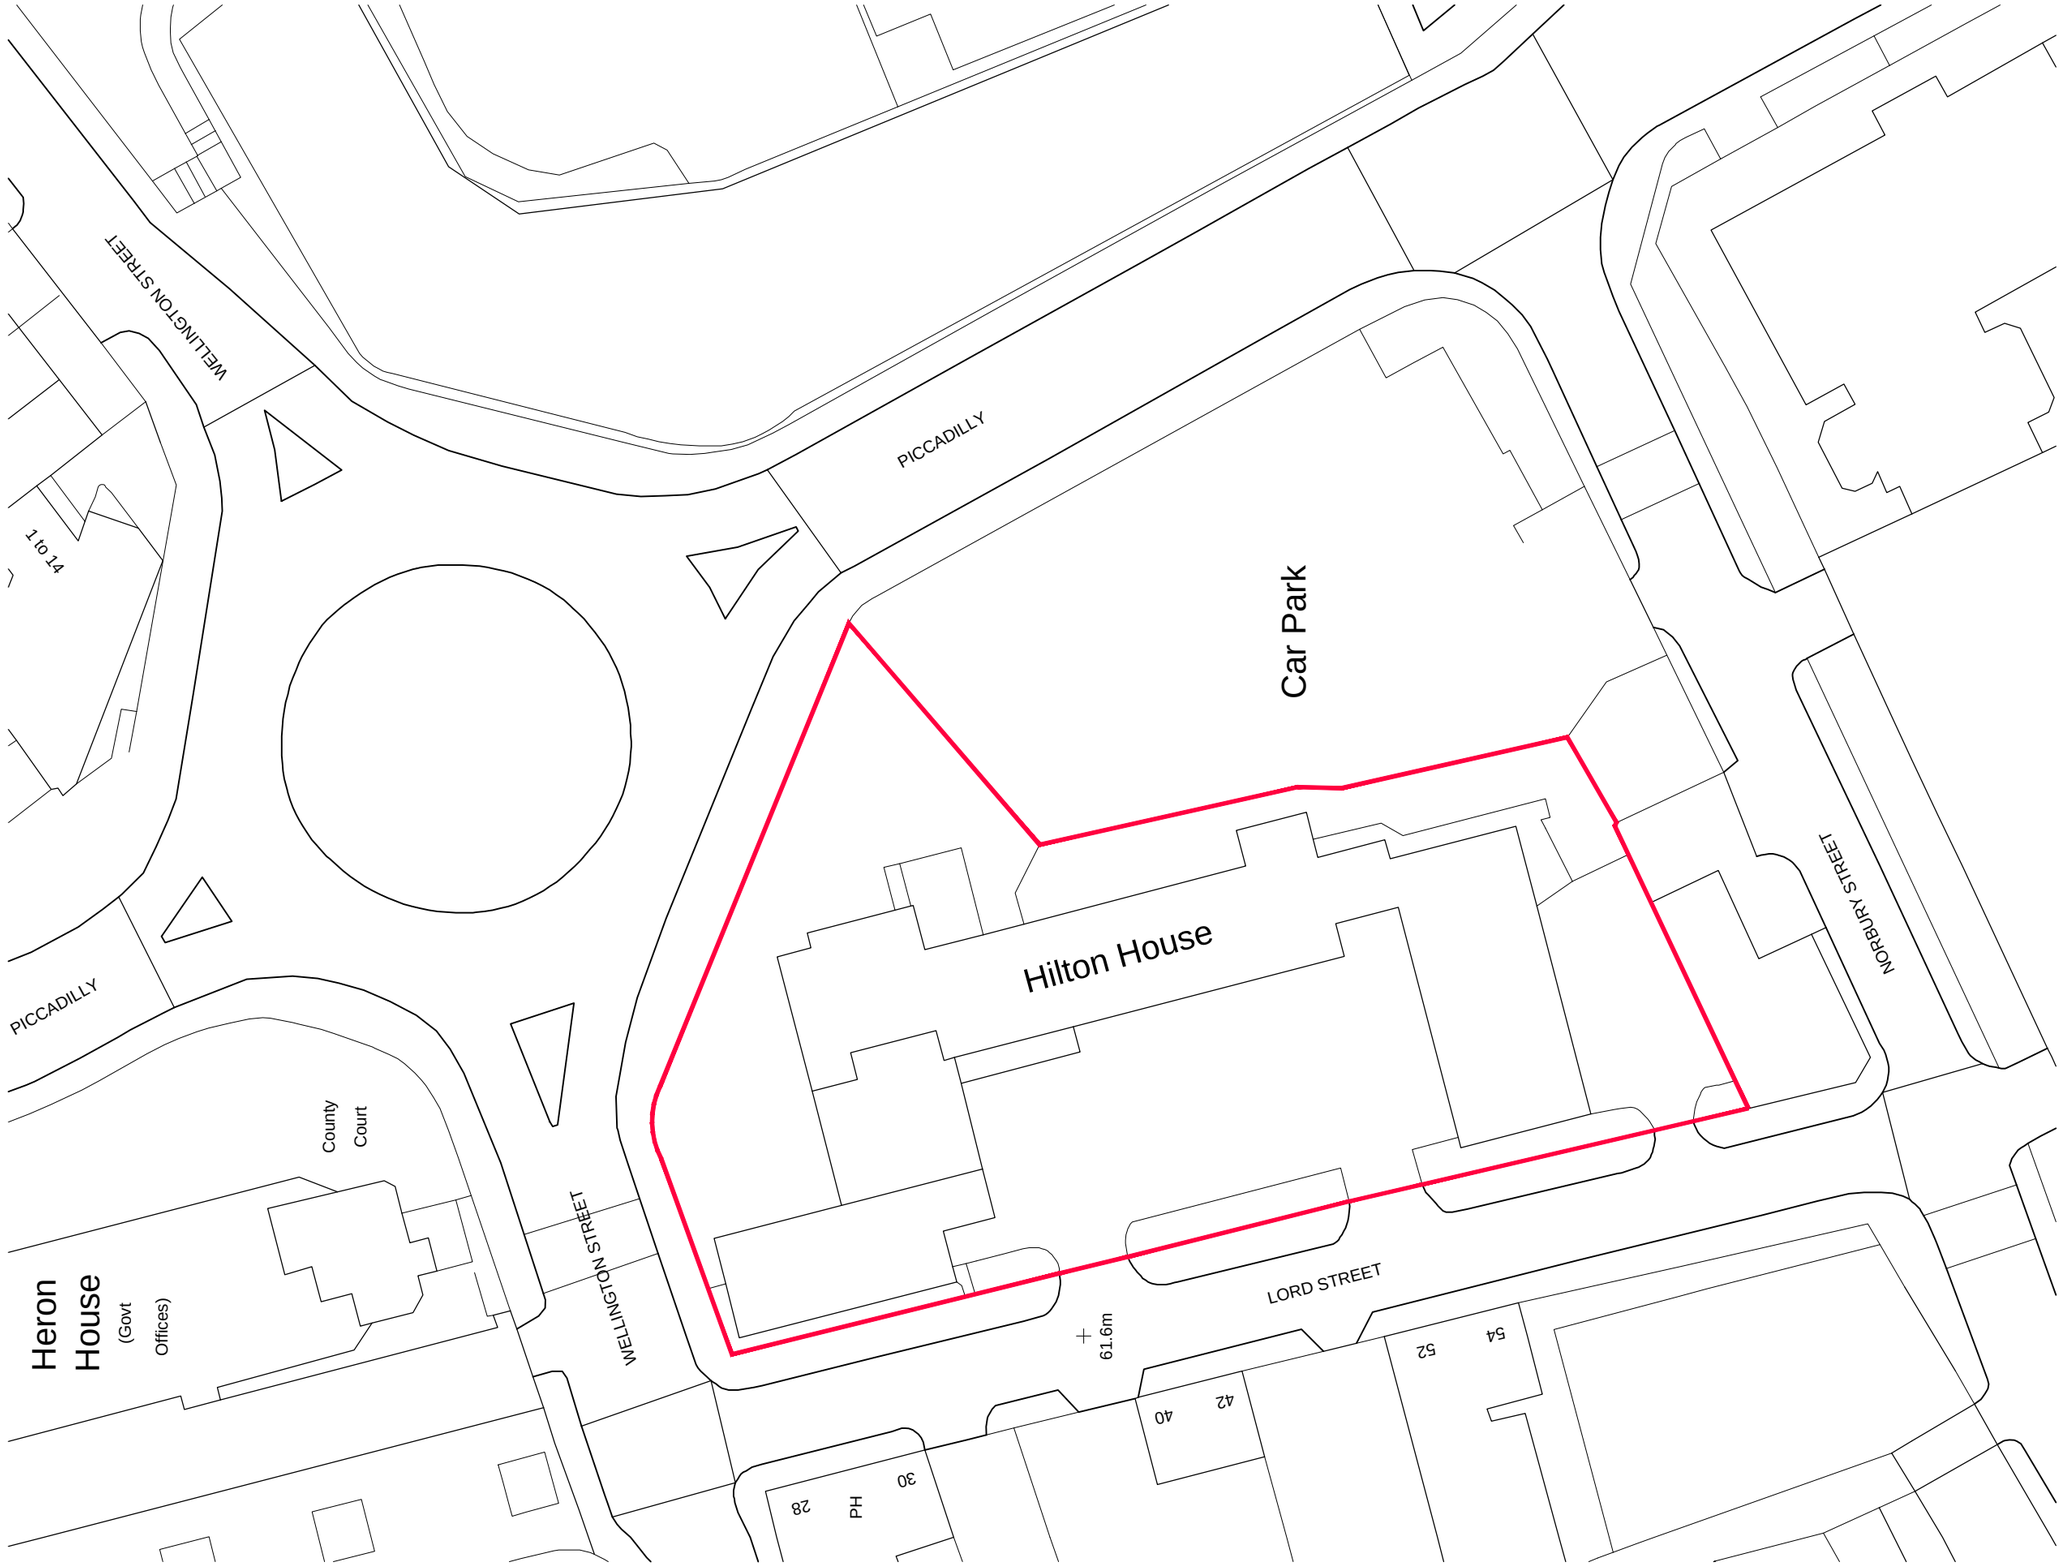



Mansion House PROJECT MANAGEMENT

MANSION HOUSE GROUP

Tatton House, 20 Tipping Street, Altrincham, Cheshire, WA14 2EZ

Tel: 0161 929 7662

Mansion House Group Ltd. Reg. No. 09888633 Mansion House Project Management Ltd. Reg. No. 10504561 England

HILTON HOUSE, LORD STREET, STOCKPC

Drawing Title: Proposed Site Location Plan

Drawing No. MHG-007 (PL) 001

Revision: *

Scale: 1:500 @ A3

© **Mansion House Group Limited**. This drawing is the property of Mansion House Group Limited and on the condition that it is not reproduced, disclosed or copied to any unauthorised person without written con