FIFTH FLOOR

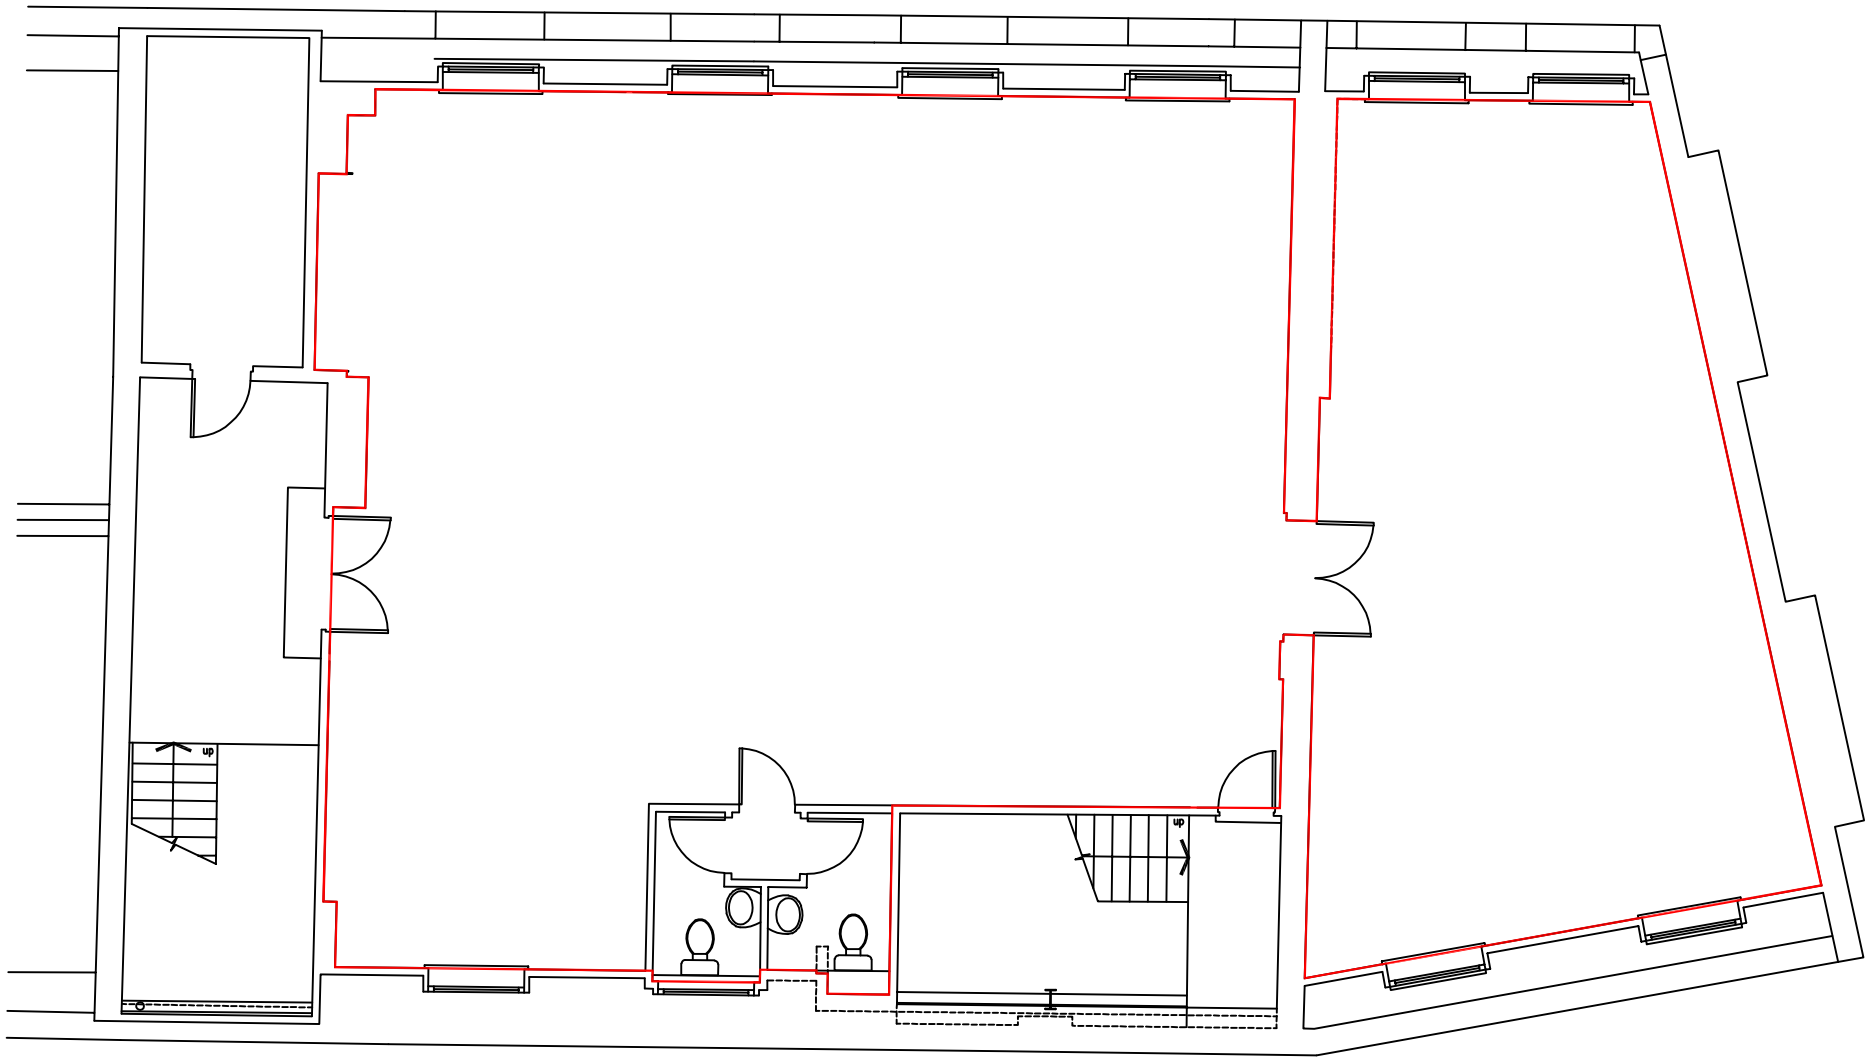

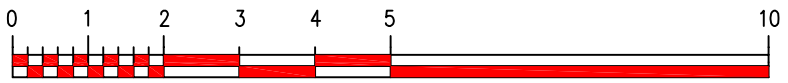

Scale in Meters @ 1:100

LOCATION PLAN

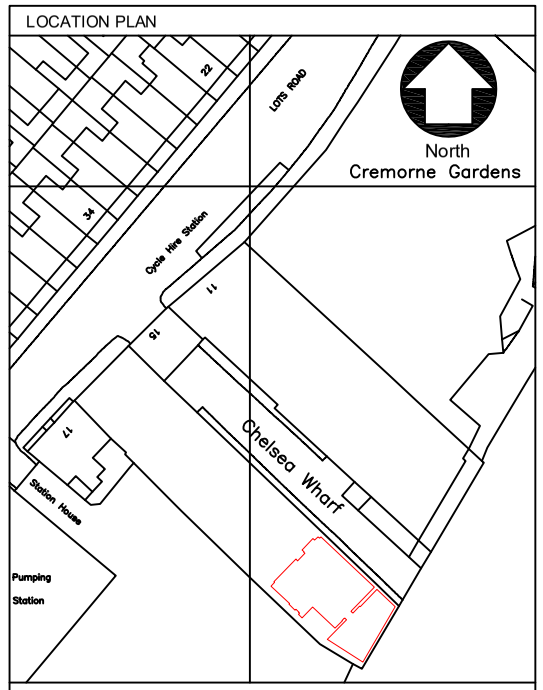

Ordnance Survey (c) Crown Copyright 2024. All rights reserved.
Licence number 100022432

Revision	Date	By

CADPLAN
PRECISION ● MEASUREMENTS
Land Surveys . Measured Building Surveys . 3D Laser Scanning
Utility Surveys . Lease Plans . 3D Models . Rights of Light Surveys
Cob Tree House Oldbury Lane Ightham Kent TN15 9DA
Tel : 01732 469100 Fax : 01732 469101 E : post@cadplan.co.uk

Client
The Bedford Estates Bloomsbury Ltd

Project
Chelsea Wharf
15 Lots Road
Chelsea SW10 0QJ

Drawing Title
Unit 40-41 Lease Plan

Sheet/Scale	Date	Drawn	Checked
A3@1:100	08/02/24	S.Y.K.	C.S.D
Project No.	Drawing No.	Preliminary	Revision
10713	286/40		