david charles
property consultants

FOR SALE



Unit 5 Churchill Court, 58 Station Road

North Harrow, HA2 7SA

Three storey modern office building located opposite North Harrow Metropolitan line station.

2,669 sq ft
(247.96 sq m)

- 3 Parking spaces
- Central heating and air conditioning
- Part suspended ceilings
- Kitchenette and toilet facilities
- Entry phone system

Unit 5 Churchill Court, 58 Station Road, North Harrow, HA2 7SA

Summary

Available Size	2,669 sq ft
Price	£1,250,000
Rates Payable	£18,144 per annum
Rateable Value	£42,000
Service Charge	N/A
VAT	To be confirmed
Legal Fees	Each party to bear their own costs
EPC Rating	C

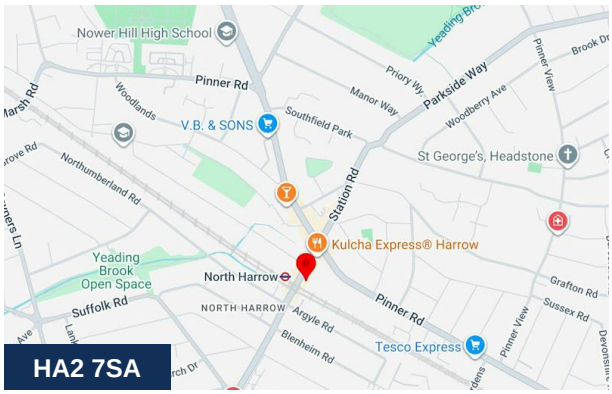



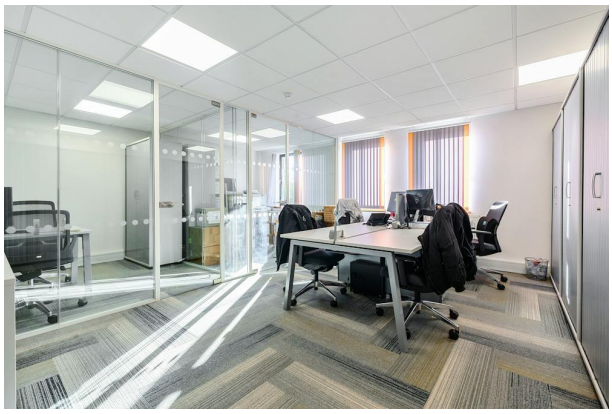

Description

The premises are situated within a modern, purpose-built office development. The building is part of a terrace brick property within the estate and consists of three floors, each with kitchenette and toilet facilities. It has the benefit of 3 parking spaces.

The premises comprises a modern, three-storey office building forming part of a purpose-built office development. The property provides well-presented office accommodations arranged over ground, first and second floors, offering a range of flexible working spaces suitable for a variety of business uses.

The accommodation benefits from a mixture of open-plan office areas and executive suites, providing flexibility for both collaborative working and private offices or meeting rooms. Each floor incorporates its own kitchenette and WC facilities.

The offices are fitted to a good standard, incorporating suspended ceilings with recessed lighting, central heating, air conditioning and an entry phone system. The property also benefits from three allocated parking spaces.

Location

The premises are located on the eastern side of Station Road, opposite North Harrow Metropolitan line underground station. The building is accessible to Harrow town centre and other nearby towns such as Pinner and Hatch End. There are numerous retail facilities in the town.

AML Requirements

To comply with the Money Laundering Regulations 2017, we are legally required to verify the identity of all parties to a transaction. Prospective purchasers must provide satisfactory identification documents and information regarding the source of funds. These checks will be carried out by an independent party before any agreement is formally entered into. The purchaser will be responsible for these costs.

Viewing & Further Information

Tom O'Malley
020 8429 9005 | 07522 700 508
tom@davidcharles.co.uk

The above information contained within this email is sent subject to contract. These particulars are for general information only and do not constitute any part of an offer or contract. All statements contained therein are made without responsibility on the part of the vendors or lessors and are not to be relied upon as statement or representation of fact. Intending purchasers or lessees must satisfy themselves, by inspection, or otherwise, as to the correctness of each of the statements of dimensions contained in these particulars. Generated on 27/11/2026









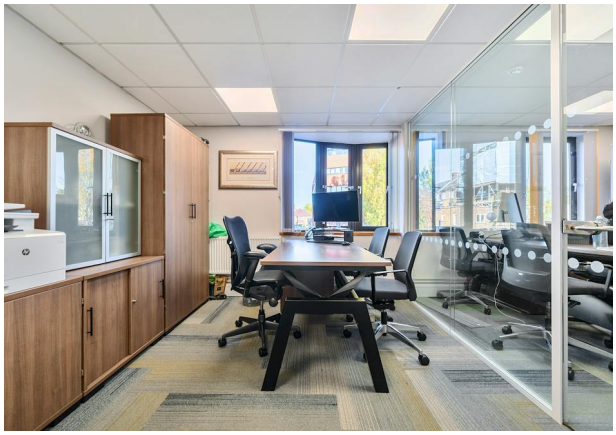









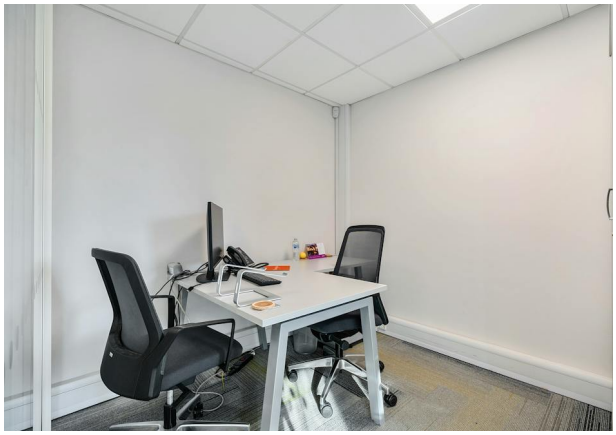




CHURCHILL COURT



Station Road, North Harrow, Harrow, HA2

Approximate Area = 2669 sq ft / 247.9 sq m

For identification only - Not to scale

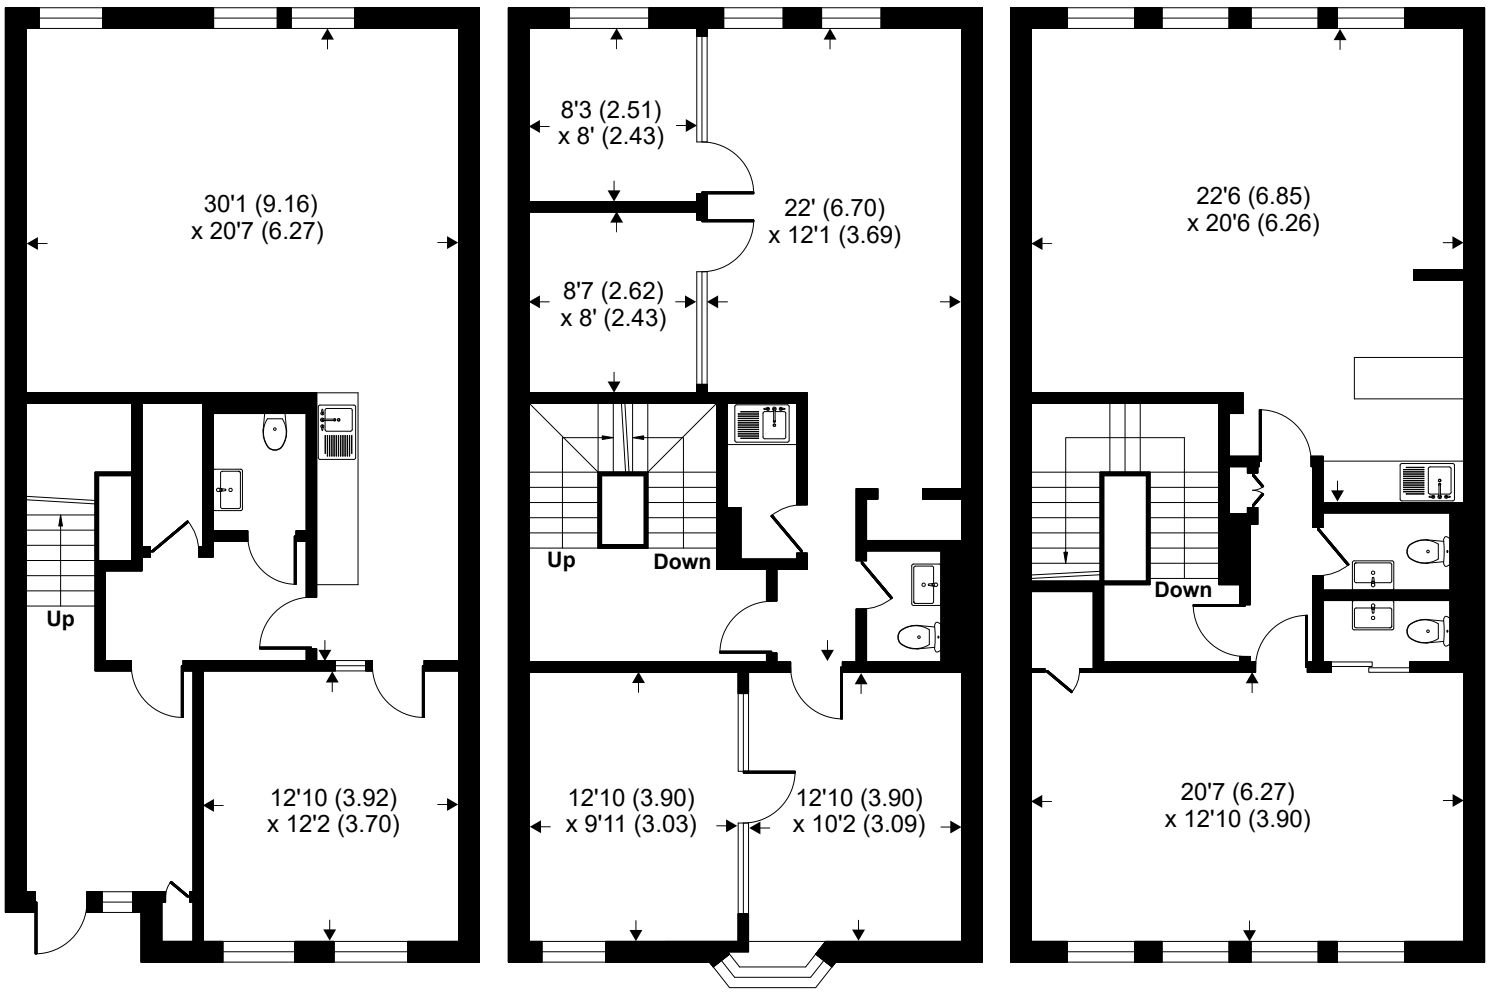

GROUND FLOOR **FIRST FLOOR** **SECOND FLOOR**

Floor plan produced in accordance with RICS Property Measurement 2nd Edition,
Incorporating International Property Measurement Standards (IPMS2 Residential). © nichecom 2025.
Produced for David Charles Property Consultants. REF: 1543471