


PLEASE NOTE, THIS IS AN A4 PLAN, IT SHOULD NOT BE ENLARGED OR SHRUNK TO FIT. WHEN PRINTING SET THE SCALE TO 'NONE'

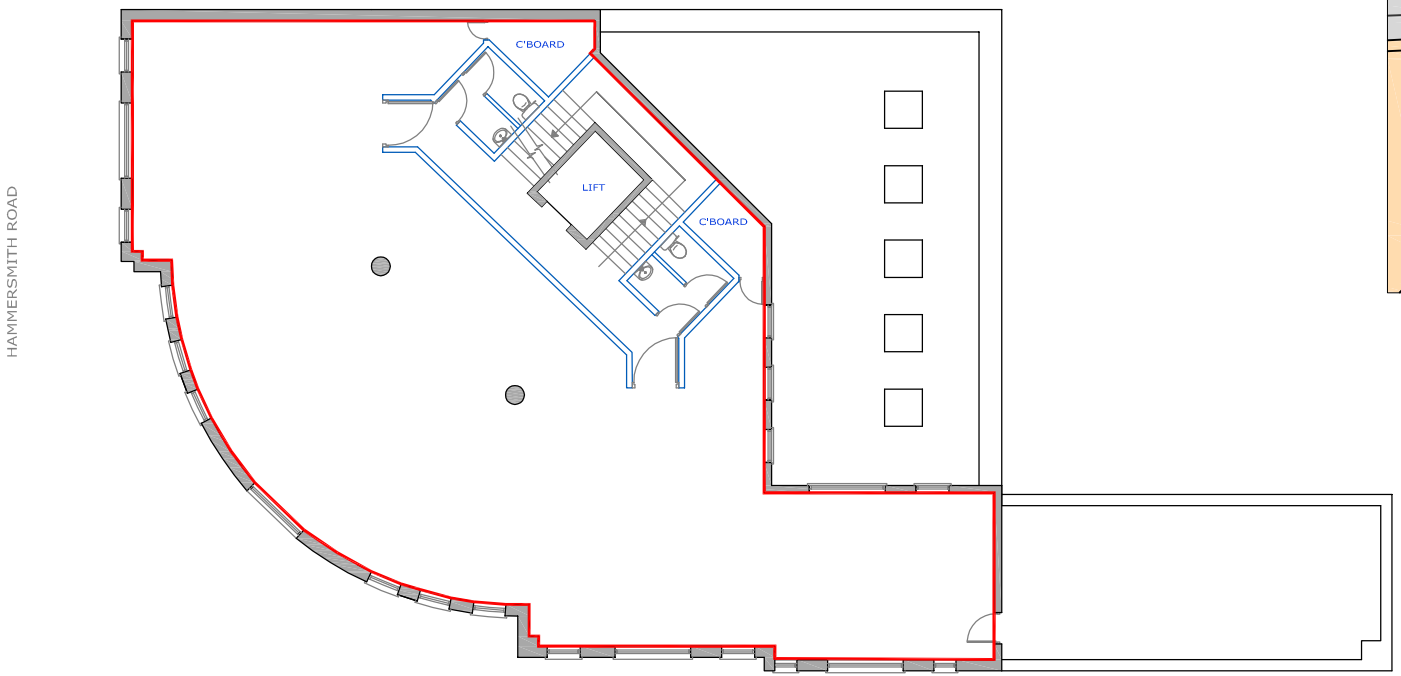

FIRST FLOOR

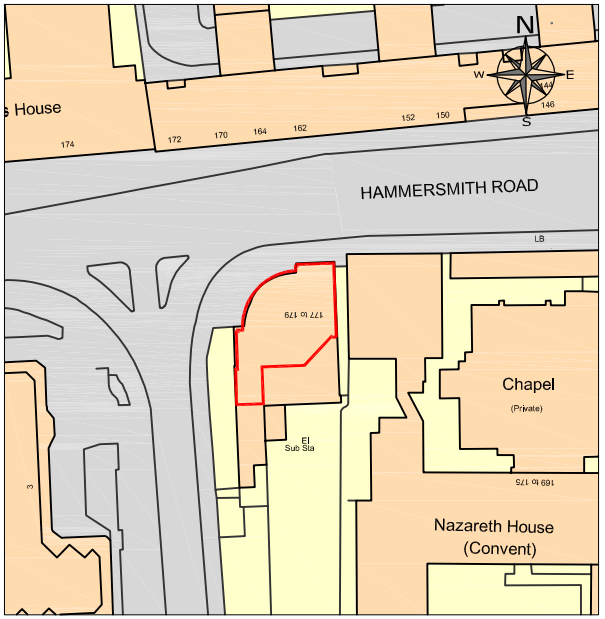

LOCATION PLAN SCALE 1:1250

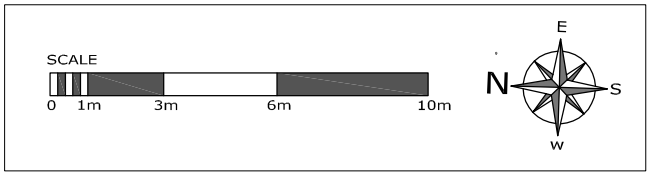

drawing address 177 HAMMERSMITH ROAD LONDON W6 8BS	location/details FIRST FLOOR LEASE PLAN	date 12/04/2011	scale 1/200
		dwg. no. PP1334-02	sheet A4

PRINCIPAL PLANS

PRINCIPAL PLANS © Copyright 2011. All rights reserved.