REV	MODIFICATION	DATE

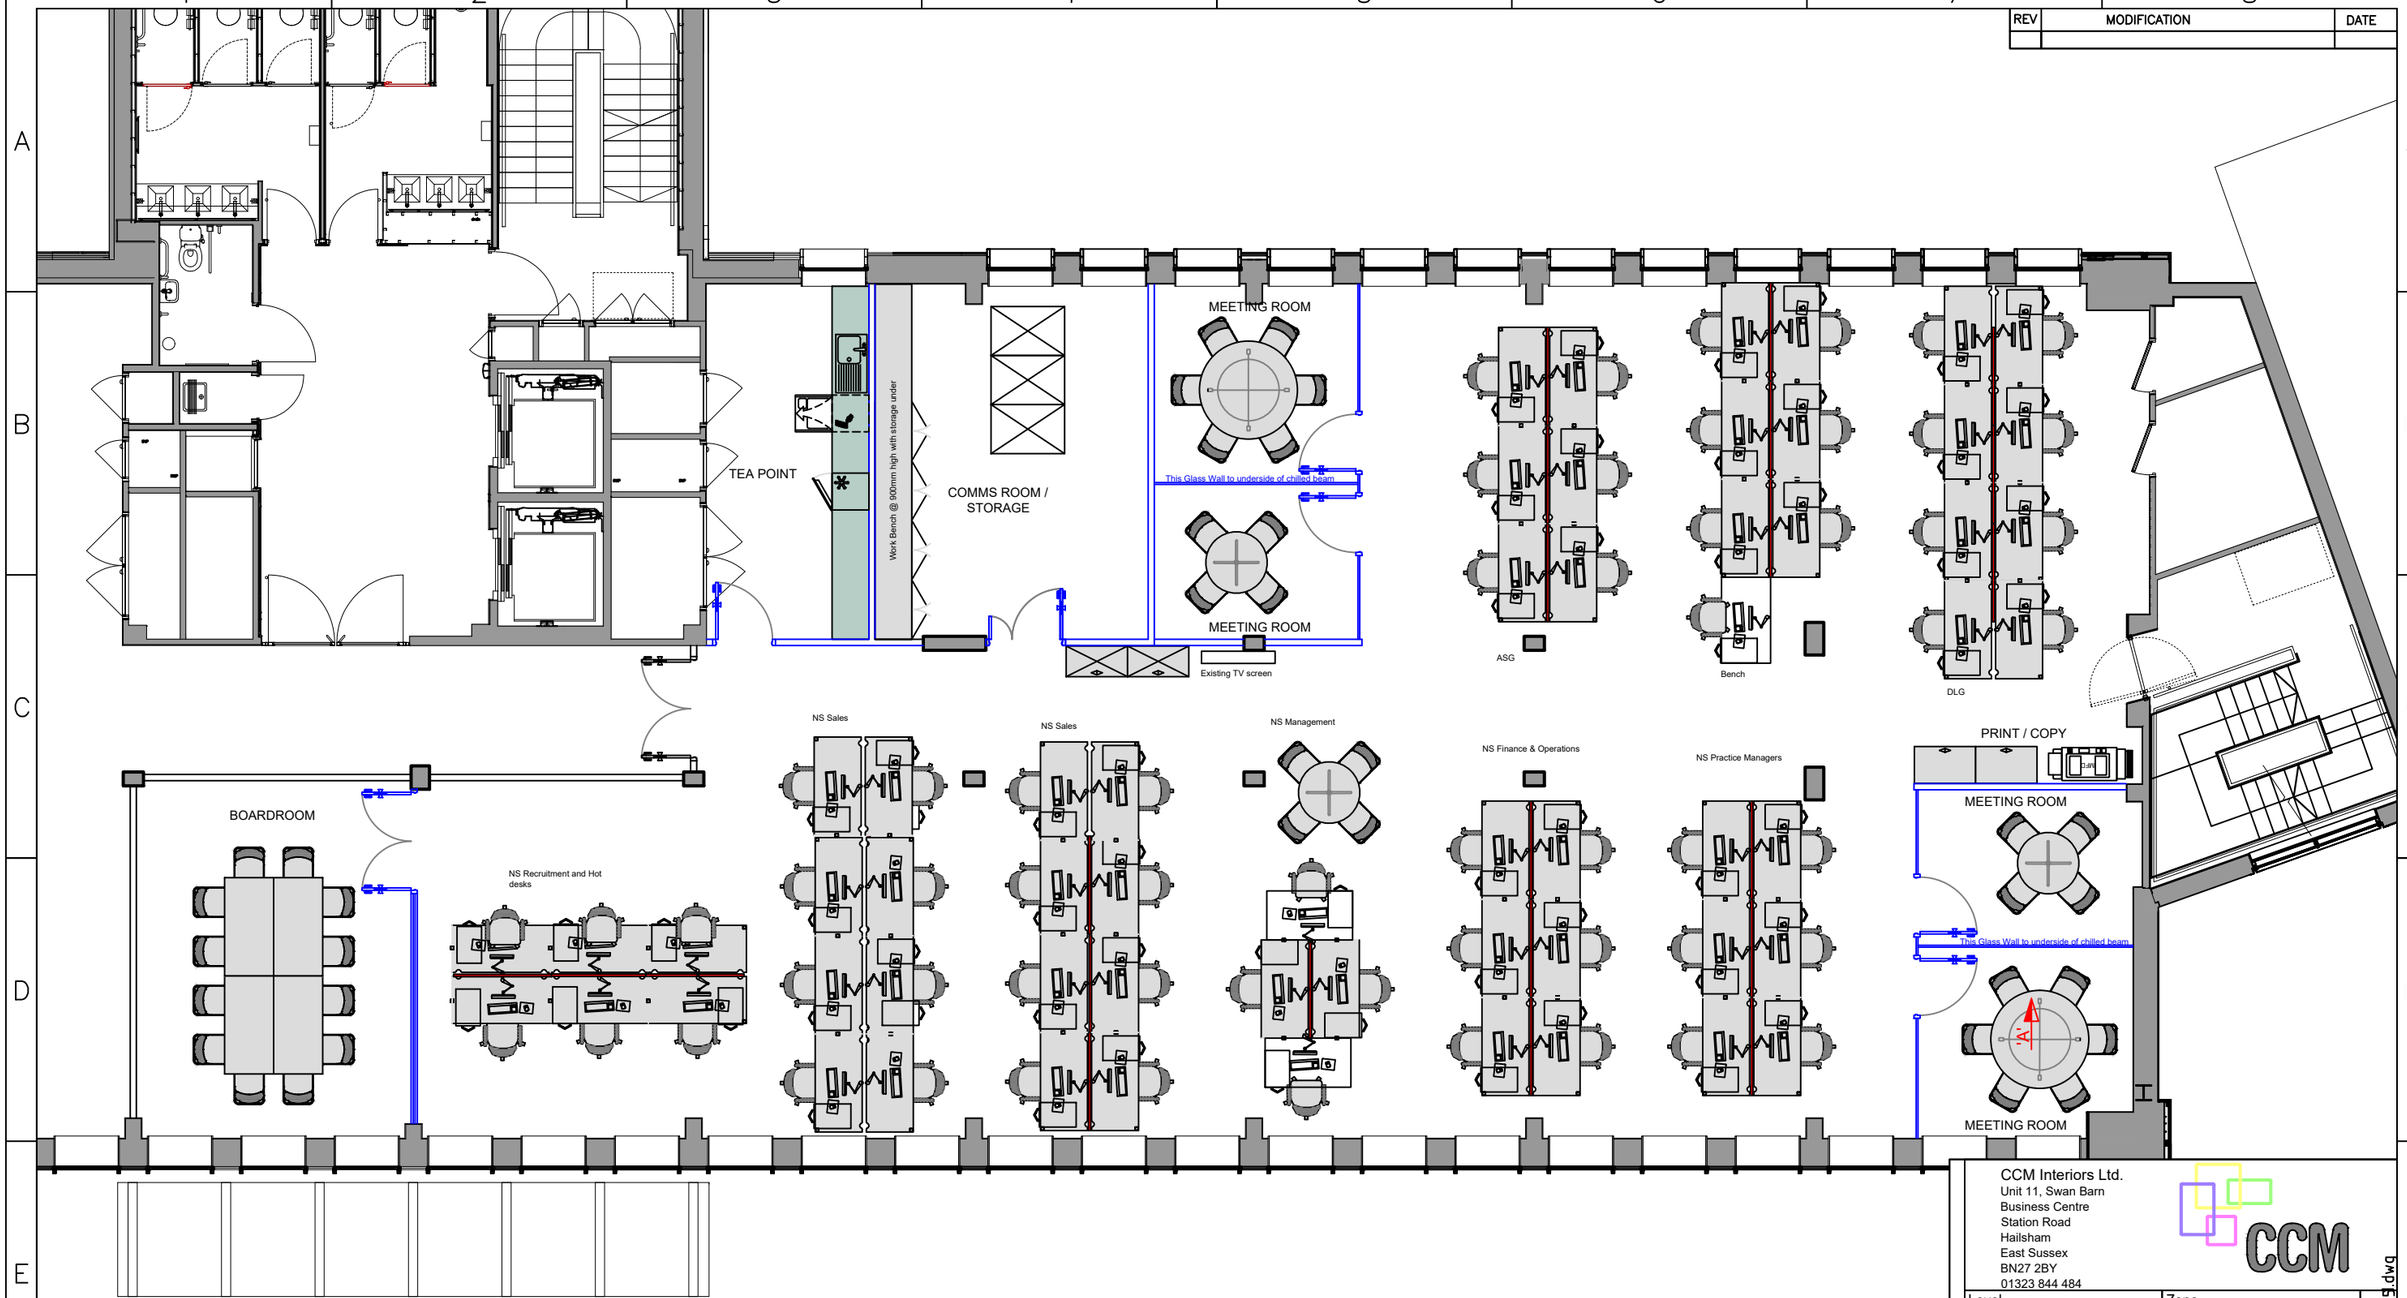

CCM Interiors Ltd.
Unit 11, Swan Barn
Business Centre
Station Road
Hailsham
East Sussex
BN27 2BY
01323 844 484

CCM

Level 01	Zone
	Code
	Status DRAFT
Client CACI	
Title Proposed Office Layout FIRST FLOOR General Arrangement	
Site 65 Southwark Street London SE1 0HR	
Drawing No.	Date 19-Sep-14 / Revision 5
Designed By Lee Kneller	Approved By / Scale 1:100@A3

gm130 Issue 1 02-10-2009

File Ref. 65 Southwark Street Up To Date Plans.dwg

Printed 09/04/2020 11:10:05