


PLEASE NOTE, THIS IS AN A4 PLAN, IT SHOULD NOT BE ENLARGED OR SHRUNK TO FIT. WHEN PRINTING SET THE SCALE TO 'NONE'

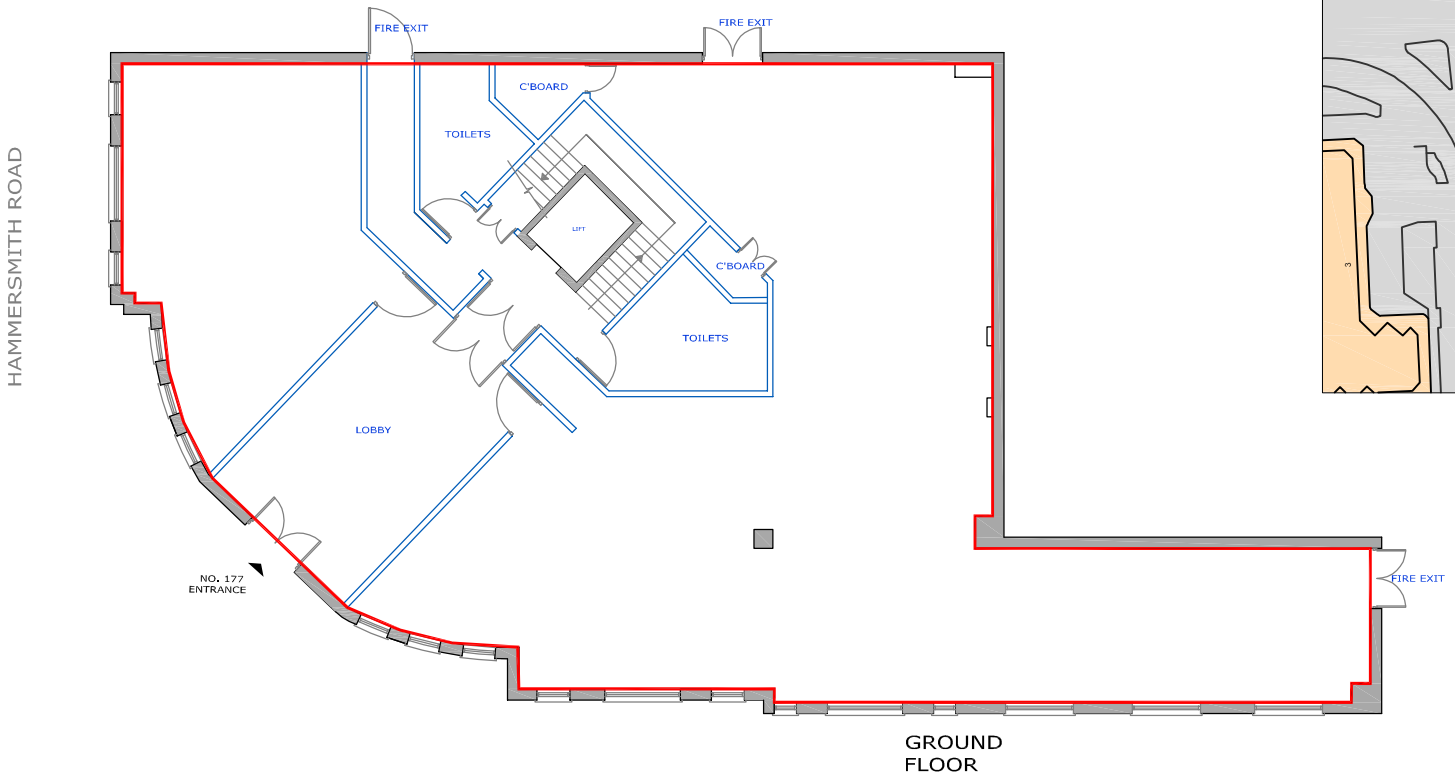

GROUND FLOOR

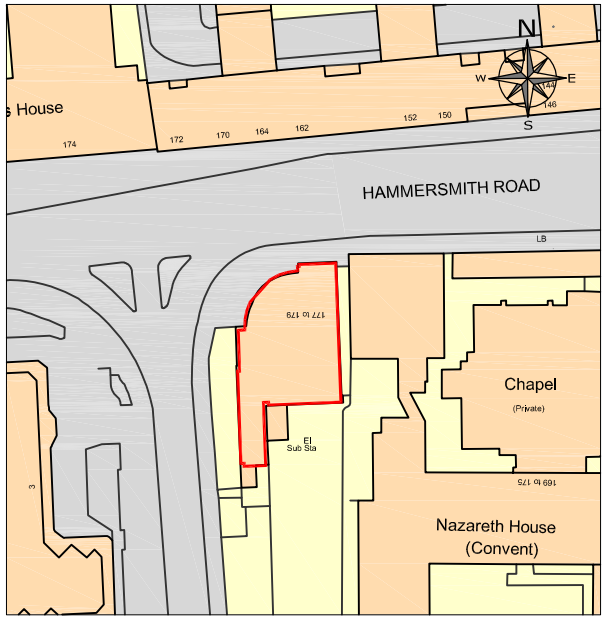

LOCATION PLAN SCALE 1:1250

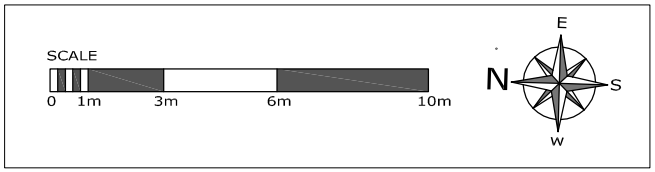

drawing address	location/details	date	scale
177 HAMMERSMITH ROAD LONDON W6 8BS	GROUND FLOOR LEASE PLAN	12/04/2011	1/200
		dwg. no. PP1334-01	sheet A4

PRINCIPAL PLANS

PRINCIPAL PLANS © Copyright 2011. All rights reserved.