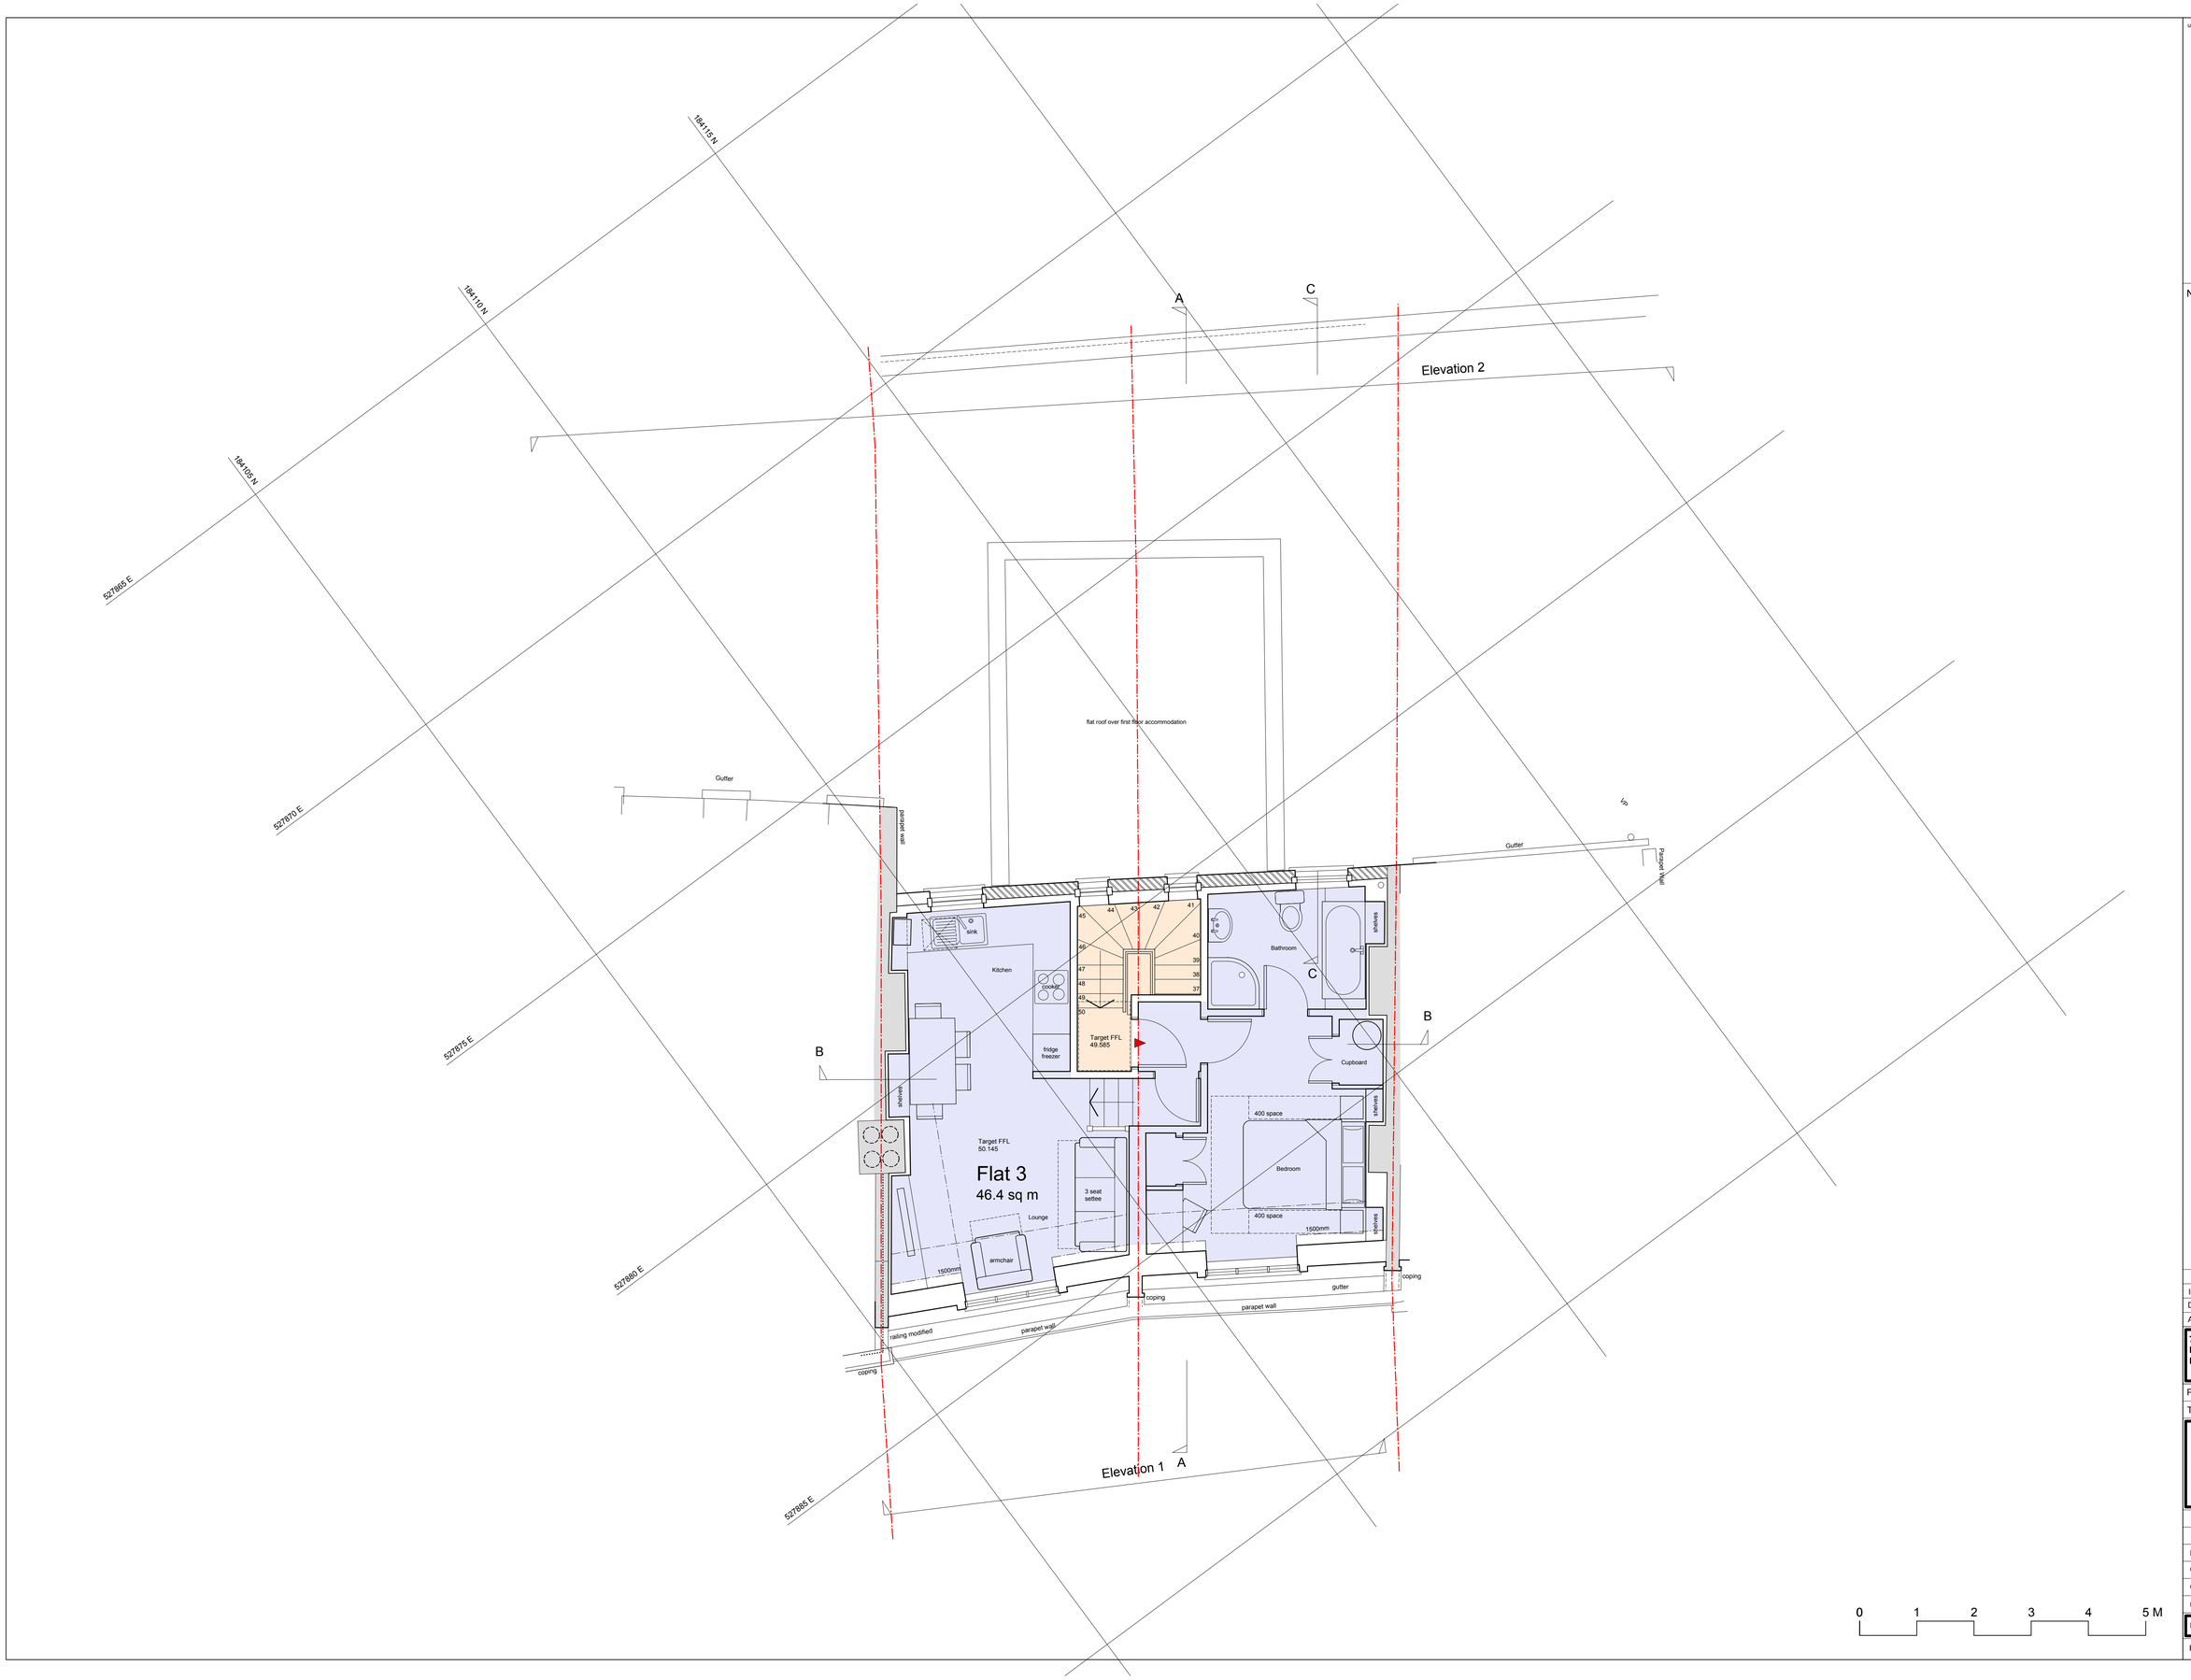

unusual risks identified in CDM assessment:

Notes

date	Revisions

living-architects copyright reserved

Do not scale this drawing

All dimensions to be checked on site

79-81 REGENTS PARK ROAD
PRIMROSE HILL
LONDON NW1 8UY

PROPOSED

THIRD FLOOR PLAN

living-architects
14 Linen House, 253 Kilburn Lane
London W10 4BQ
Tel. 020 8962 6660
Fax. 020 8962 6661
surname@living-architects.com

SCALE	1:50 @ A1 (1:100 @ A3)
DATE	MAY 2014
DRAWN BY	ES
CHECKED BY	
CAD FILE REF	930 K01-08.vwx
DRAWING STATUS	PLANNING
DWG NO.	**930/OD14**
REVISION	-