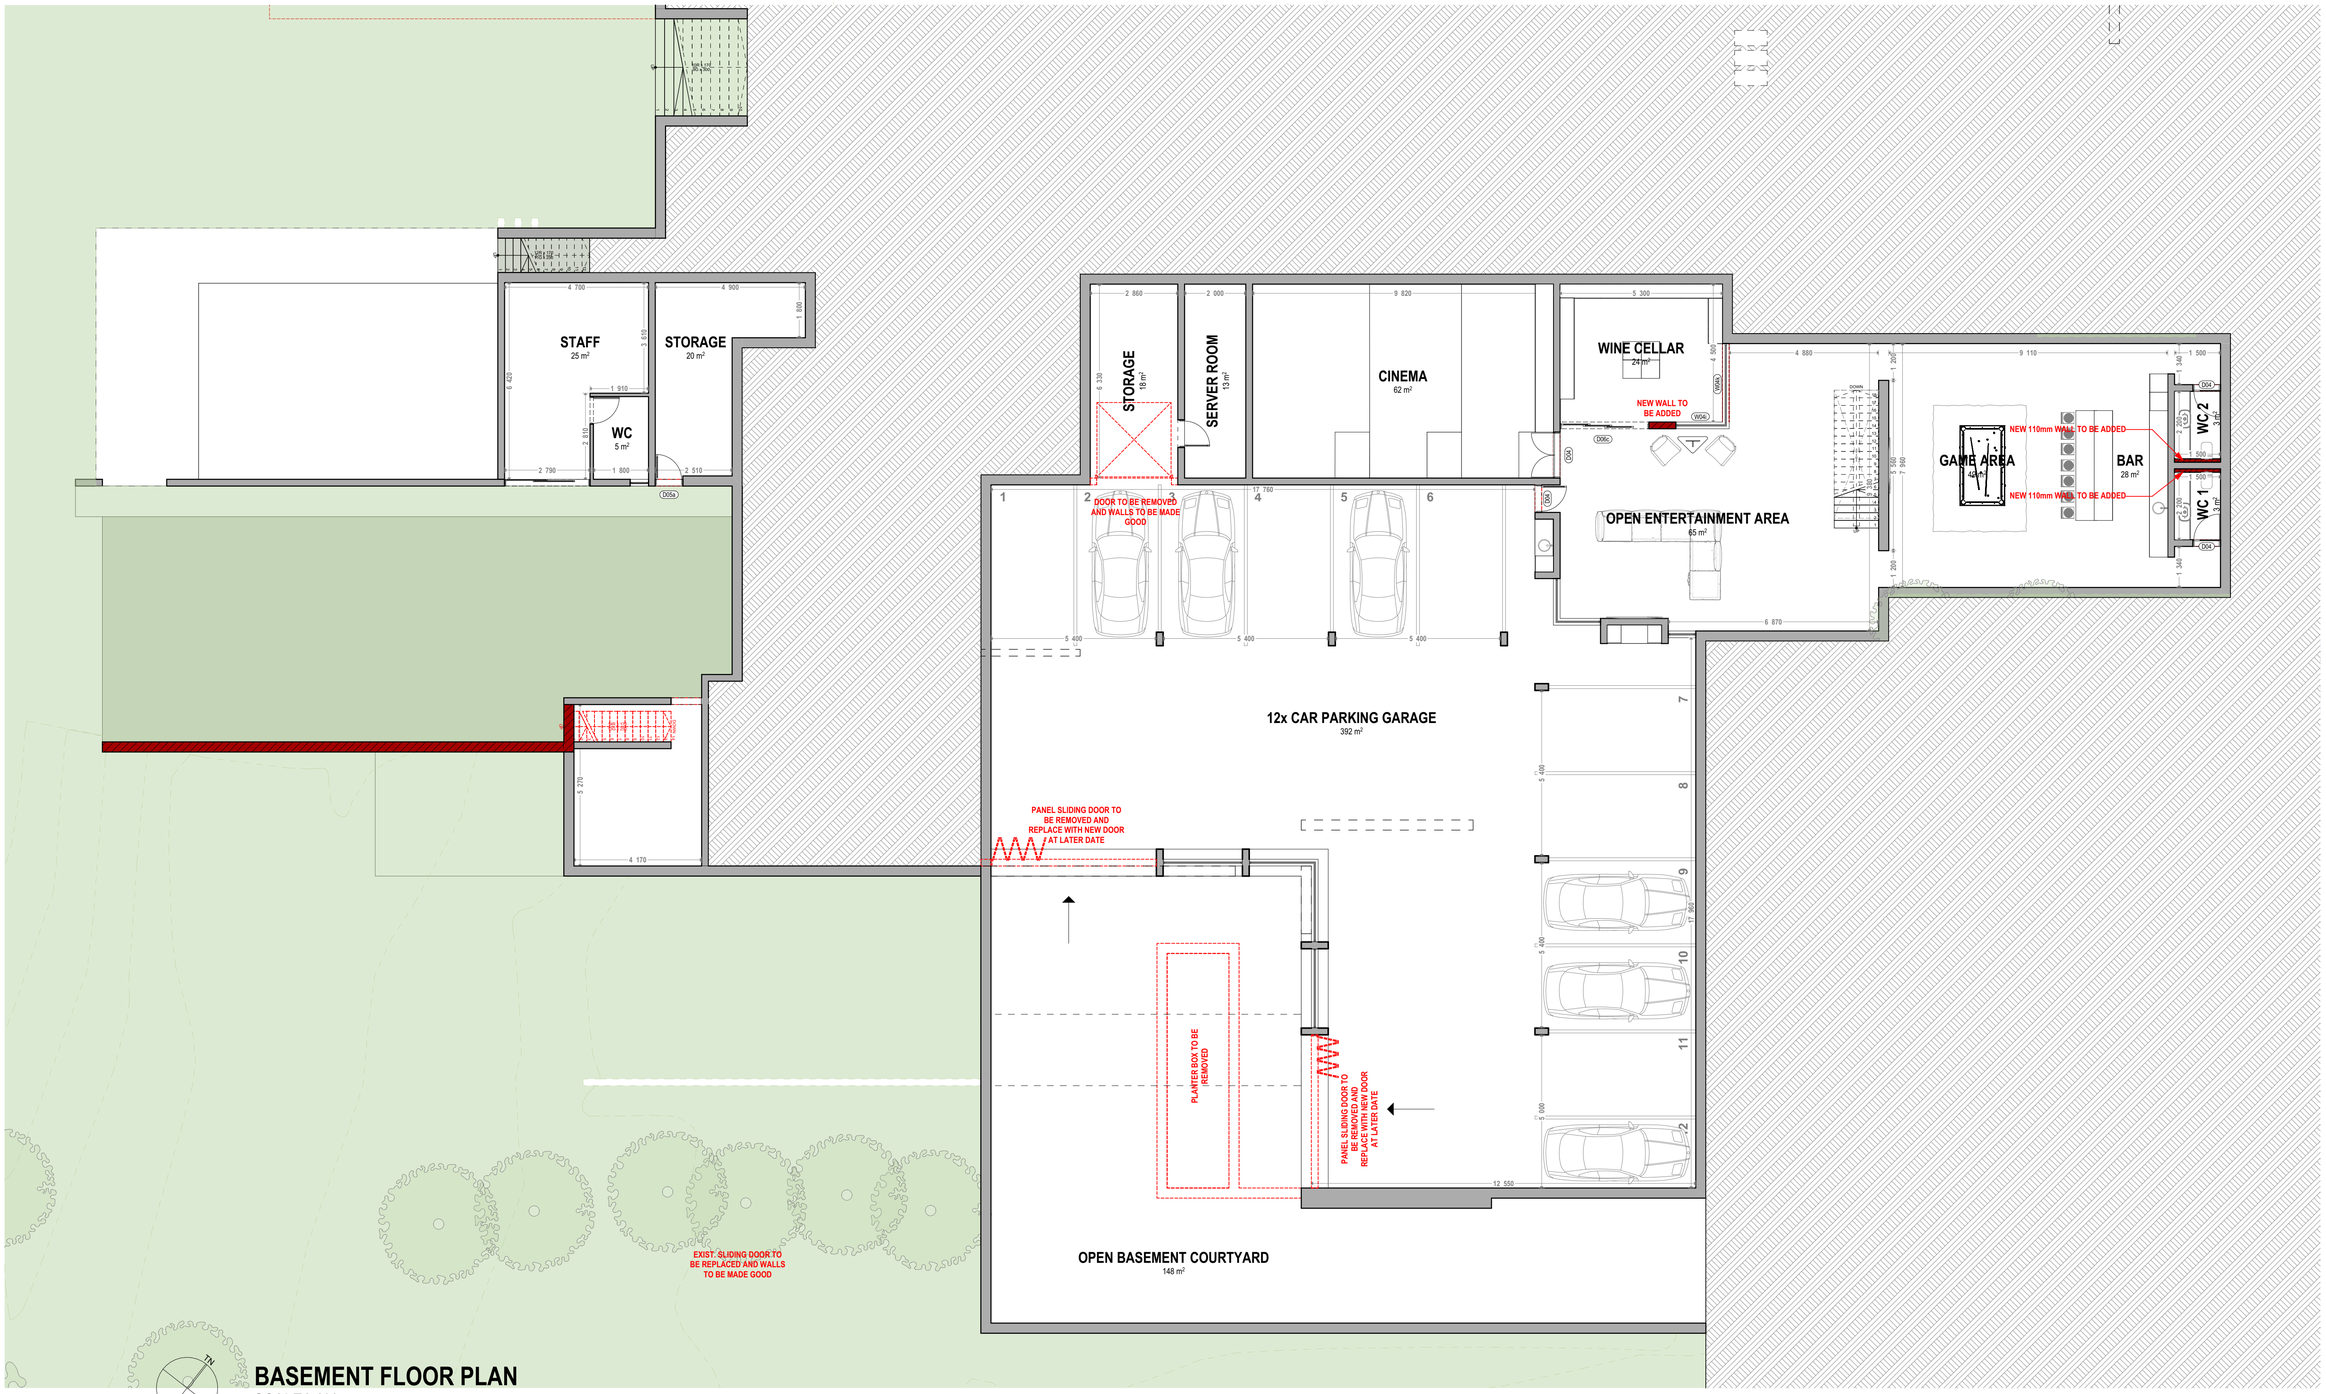

BASEMENT FLOOR PLAN

SCALE1:100

SG STUDIO
DESIGN . DEVELOP . CONSTRUCT

Client:
MR & MRS PHASHA

Site Address:
22 MUSTANG AVE , WATERFALL EQUESTRIAN ESTATE, JOHANNESBURG, GAUTENG, SOUTH AFRICA

Drawing Title:
BASEMENT FLOOR PLAN

Architect:
SACAP number: DH JOUBERT - PSAT 24745982

Date:
2023/08/11

STAGE 1

Layout:
WFE 22.SP|103

Delivering excellence. *Copyright reserved !