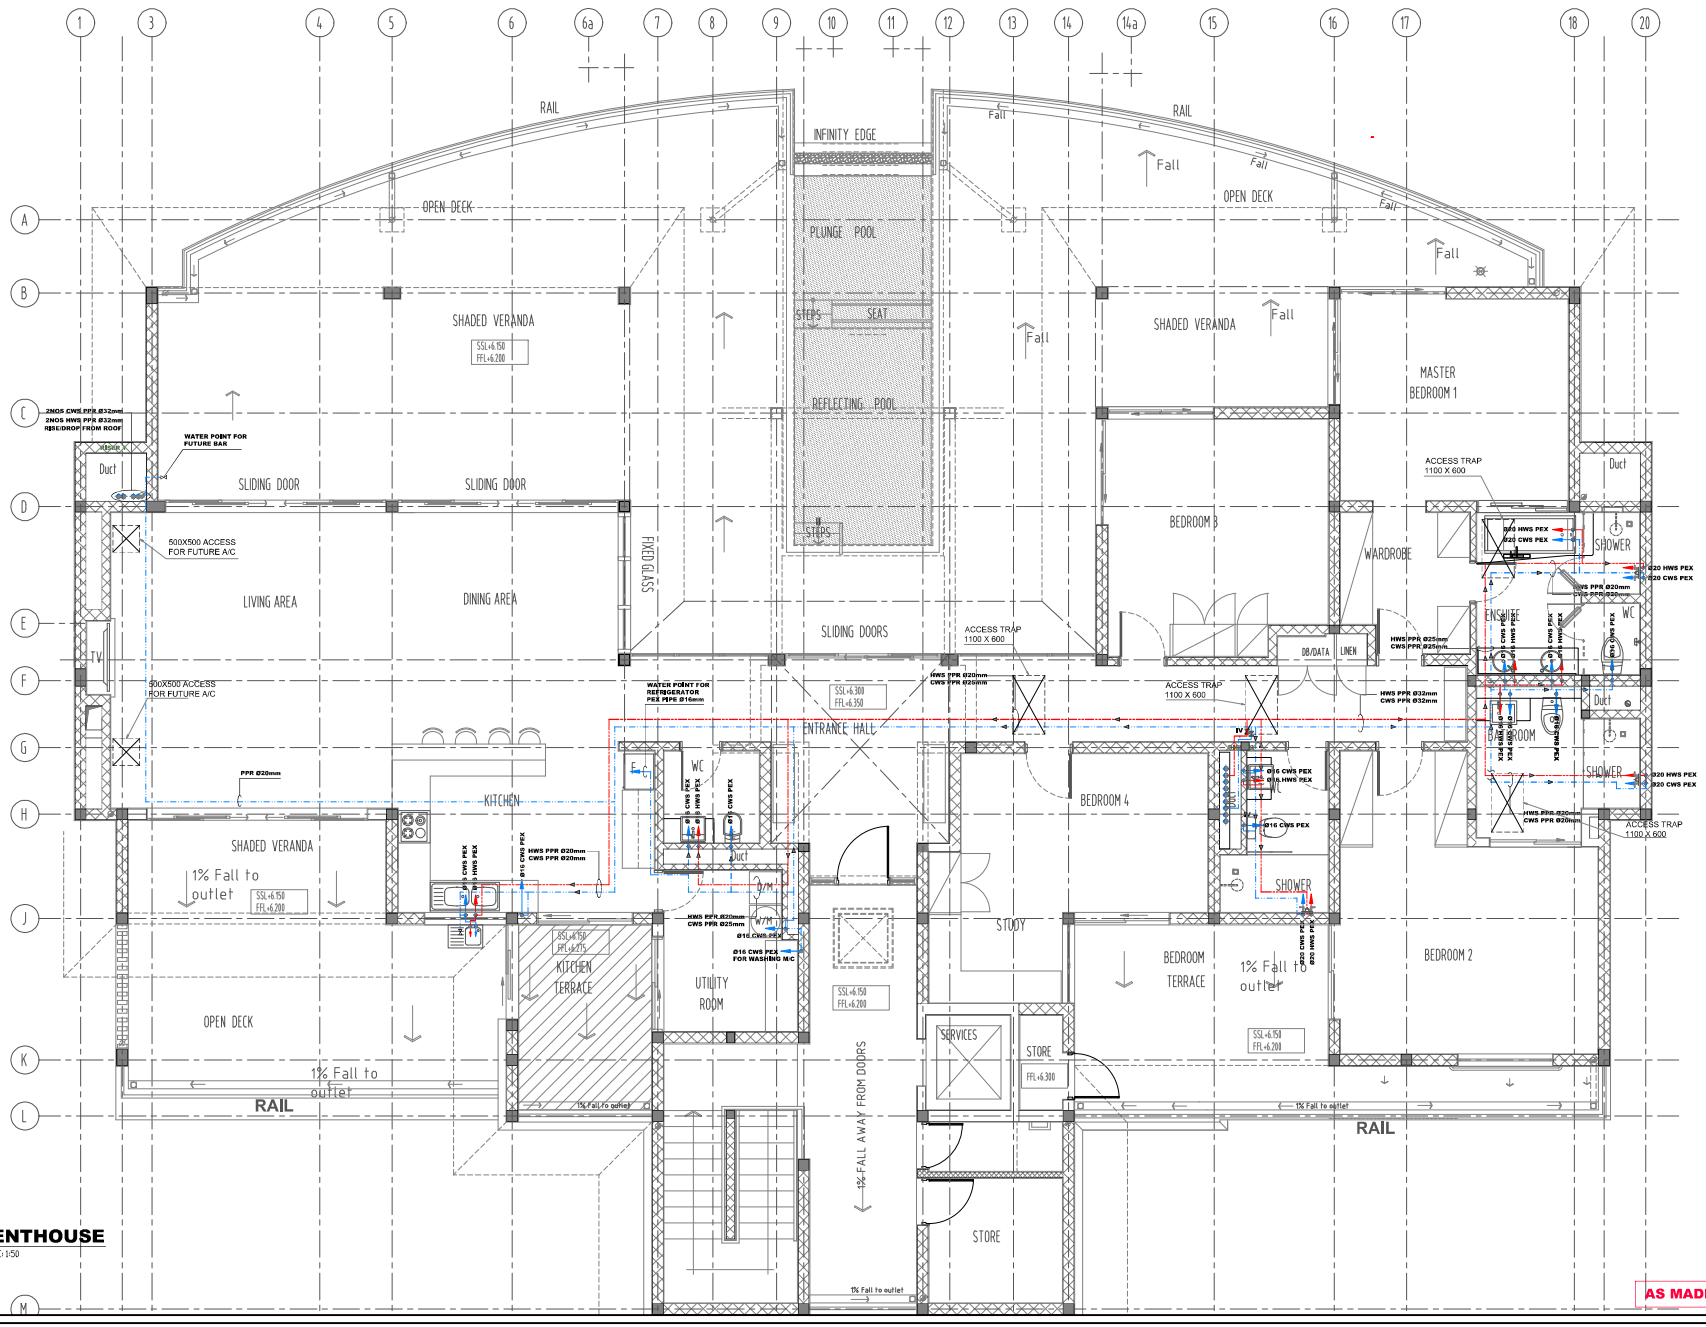

PENTHOUSE

SCALE: 1:50

AS MADE DRAWING

This drawing is the property of Systems Building Contracting Ltd and cannot be reproduced, copied or modified without the permission of the company.

LEGEND

HOT WATER SUPPLY PPR PIPE RUN IN CEILING VOID C/W 13mm INSULATION

COLD WATER SUPPLY PPR PIPE RUN IN CEILING VOID

NOTES

REV	DATE	DESCRIPTION	BY

CLIENT

HAUTE RIVE
OCEAN FRONT LIVING LTD

ARCHITECT

CONSULTANT

WSP
Consulting Engineers
WSP (Mauritius) Ltd
Cassis Lots, Pallas, Moulins.
Tel: +230 208 7000 Fax: +230 208 5100
email: mauritius@wsp.mu
http://www.wspgroup.com

Systems building engineering solutions

Systems Building Contracting Ltd, Maurice Martin Street, Forest Side - Tel: (230) 401 5400 - Fax: (230) 670 1799
www.systemsbuilding.com

PROJECT

AZURI AT HAUTE RIVE MAURITIUS

TITLE

IRS – PLOT 01 (CORALIS)
TYPICAL APART.SECOND FLR BLK 4
PENT HOUSE–LAYOUT OF
COLD & HOT WATER DISTRIBUTION

SCALE	DATE	DRAWN	CHECKED	APPROVED	SHEET
1:50	30.NOV.12	Prakash	AC	VM	

DRAWING No.

SB 03510 PH 022–5

REV

PLOT DATE : 06.03.14