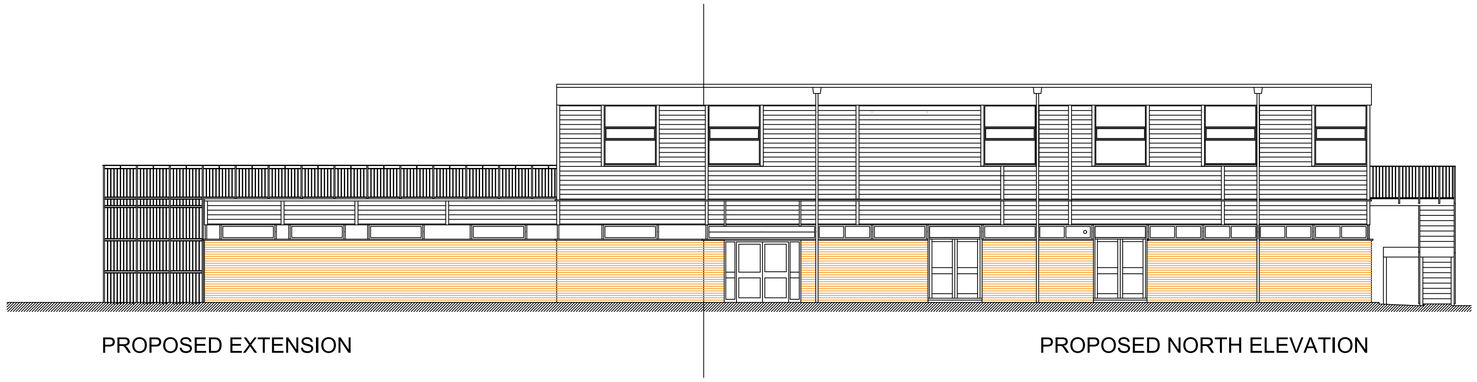

PROPOSED EXTENSION

PROPOSED NORTH ELEVATION

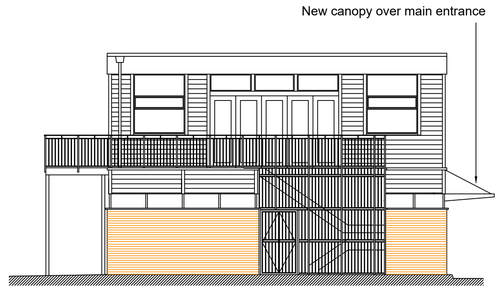

PROPOSED EAST ELEVATION

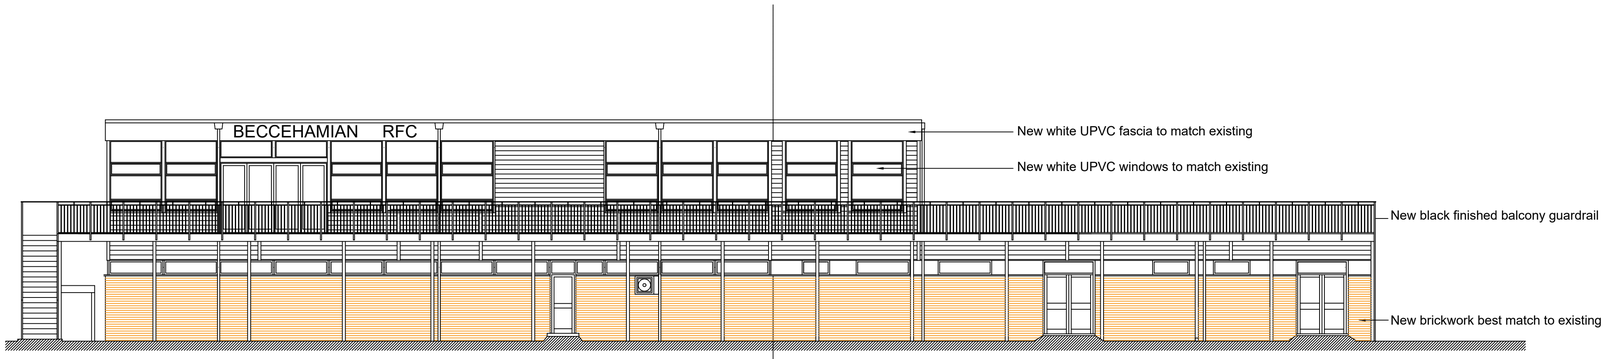

PROPOSED SOUTH ELEVATION

PROPOSED EXTENSION

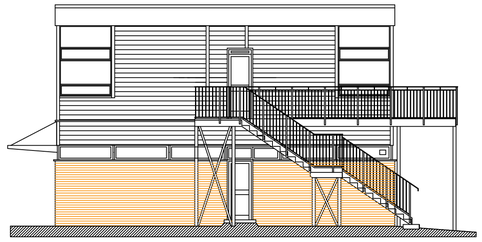

PROPOSED WEST ELEVATION

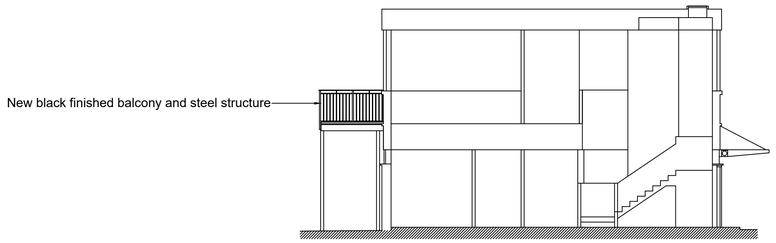

PROPOSED SECTION

PROPOSED ELEVATIONS & SECTION

BECCEHAMIAN RFC, SPARROWS DEN, WEST WICKHAM, BR4 9BB

SCALE 1:100

DRWG No.

SK \ 02