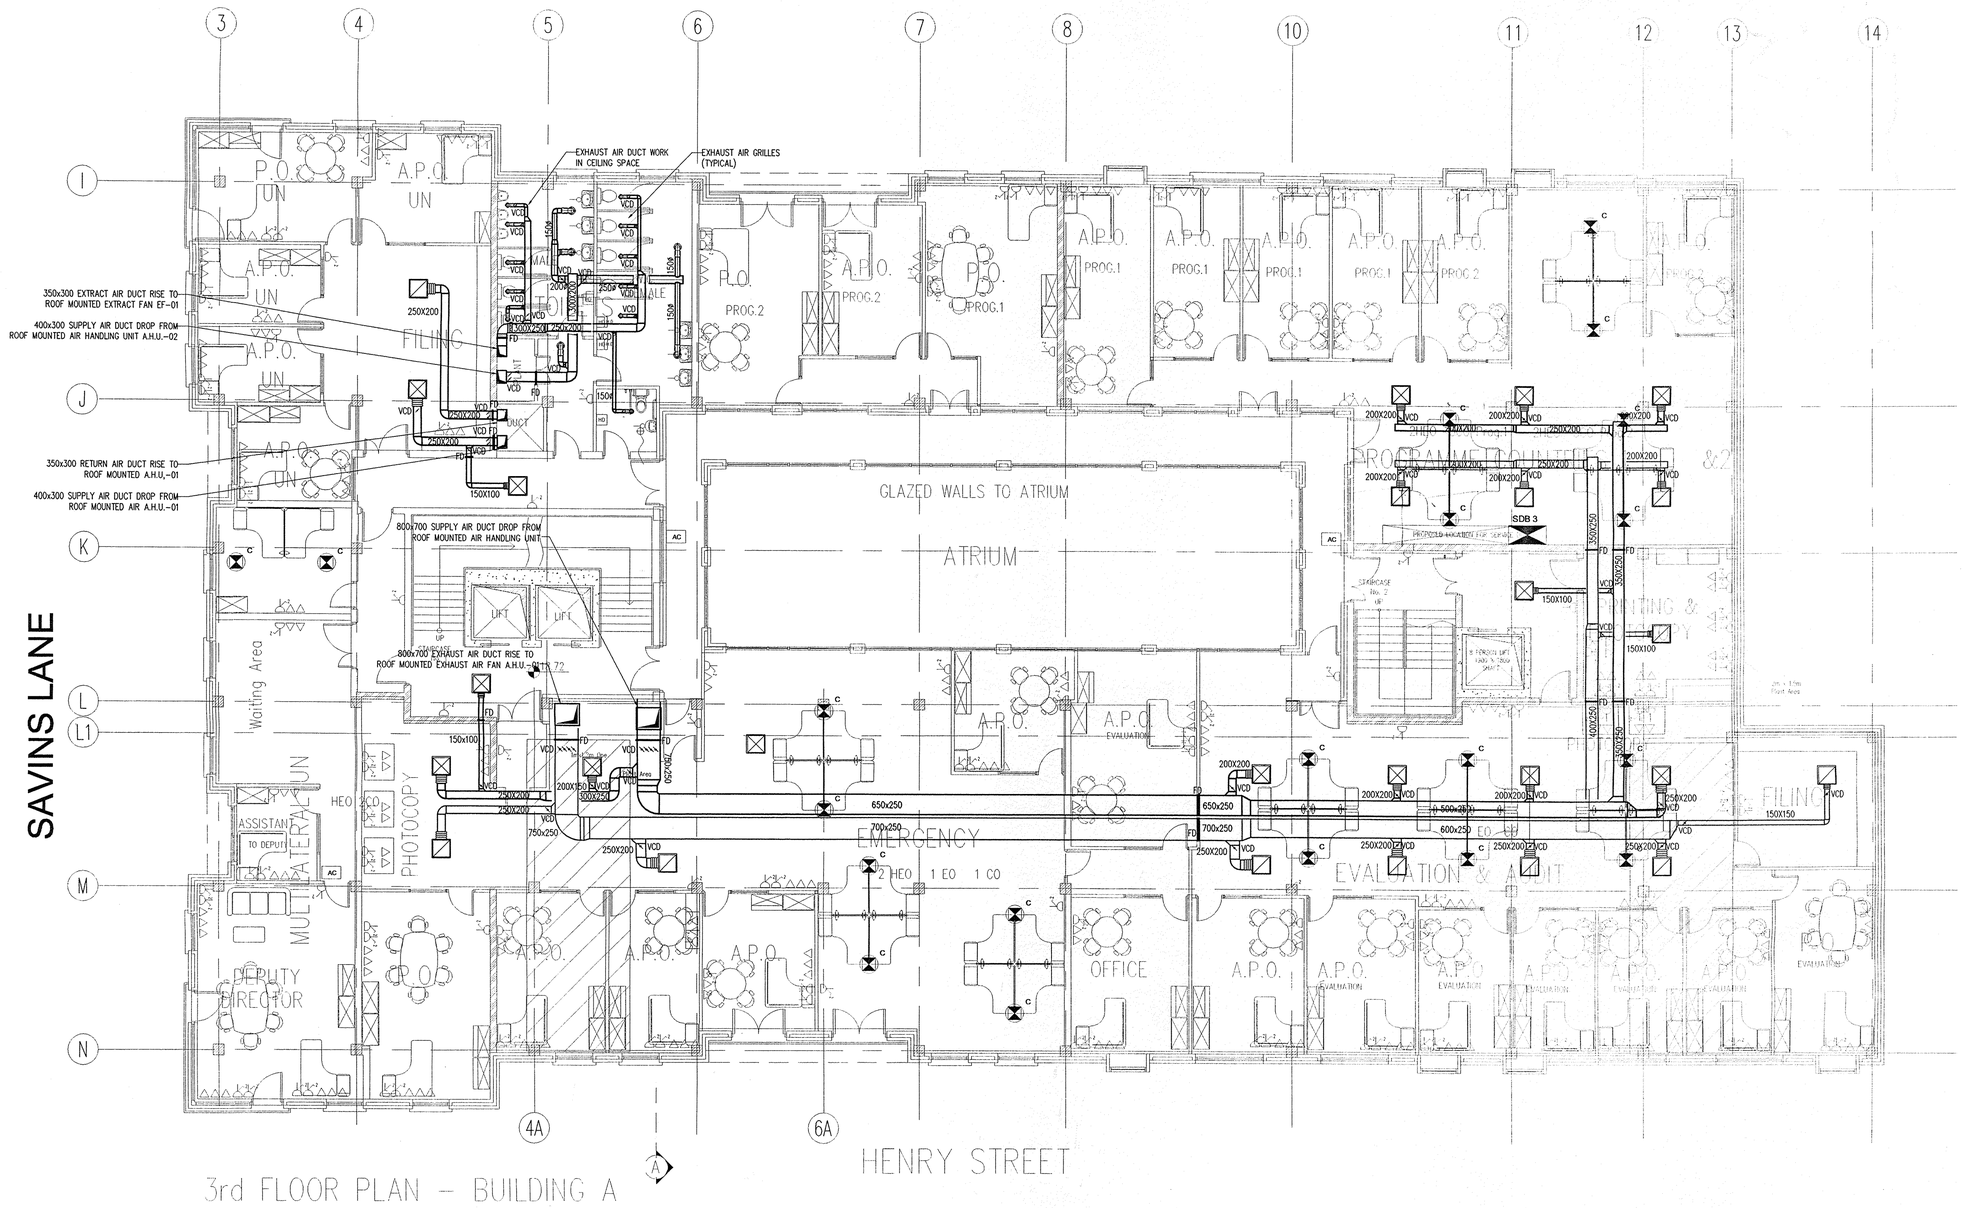

NOTES:

1. ALL FIRE DAMPERS TO HAVE ACCESS DOOR FITTED
2. ALL GRILLE BOXES TO BE SUPPLY AND FITTED BY DUCTWORK SUB-CONTRACTOR
3. FREE ISSUED ITEMS, GRILLES, VCD, FIRE DAMPER, ACCESS DOORS, FANS AND A.H.U.
4. PLACING AND ASSEMBLY OF A.H.U. AND FANS ON ROOF BY SUB-CONTRACTOR

Rev	Date	Description	Chkd.
A	15.05.08	ISSUED FOR CONSTRUCTION	BK
0	17.04.08	ISSUED FOR CONSTRUCTION	BK

Drawing Status

Client
51 St, Stephens Green, Dublin 2.
Telephone. 6476343. Fax 622 7092
OPW
The Office of Public Works
Oifig an Aisíoraí na Poiblí

Architect
Klaus Unger

Consulting Engineers

BOURKE & company limited
MECHANICAL SERVICES & PROCESS ENGINEERING CONTRACTORS
T22 Stillorgan Industrial Park, Blackrock, County Dublin
Telephone 01 295 2721/01 295 2178, Facsimile 01 295 4063

Project
PROPOSED OFFICES
HENRY STREET, LIMERICK

Drawing Title.
Ventilation & Air Conditioning Services Layout,

T. BOURKE & CO. LTD.
LIMERICK OFFICE
ISSUED
15 MAY 2008