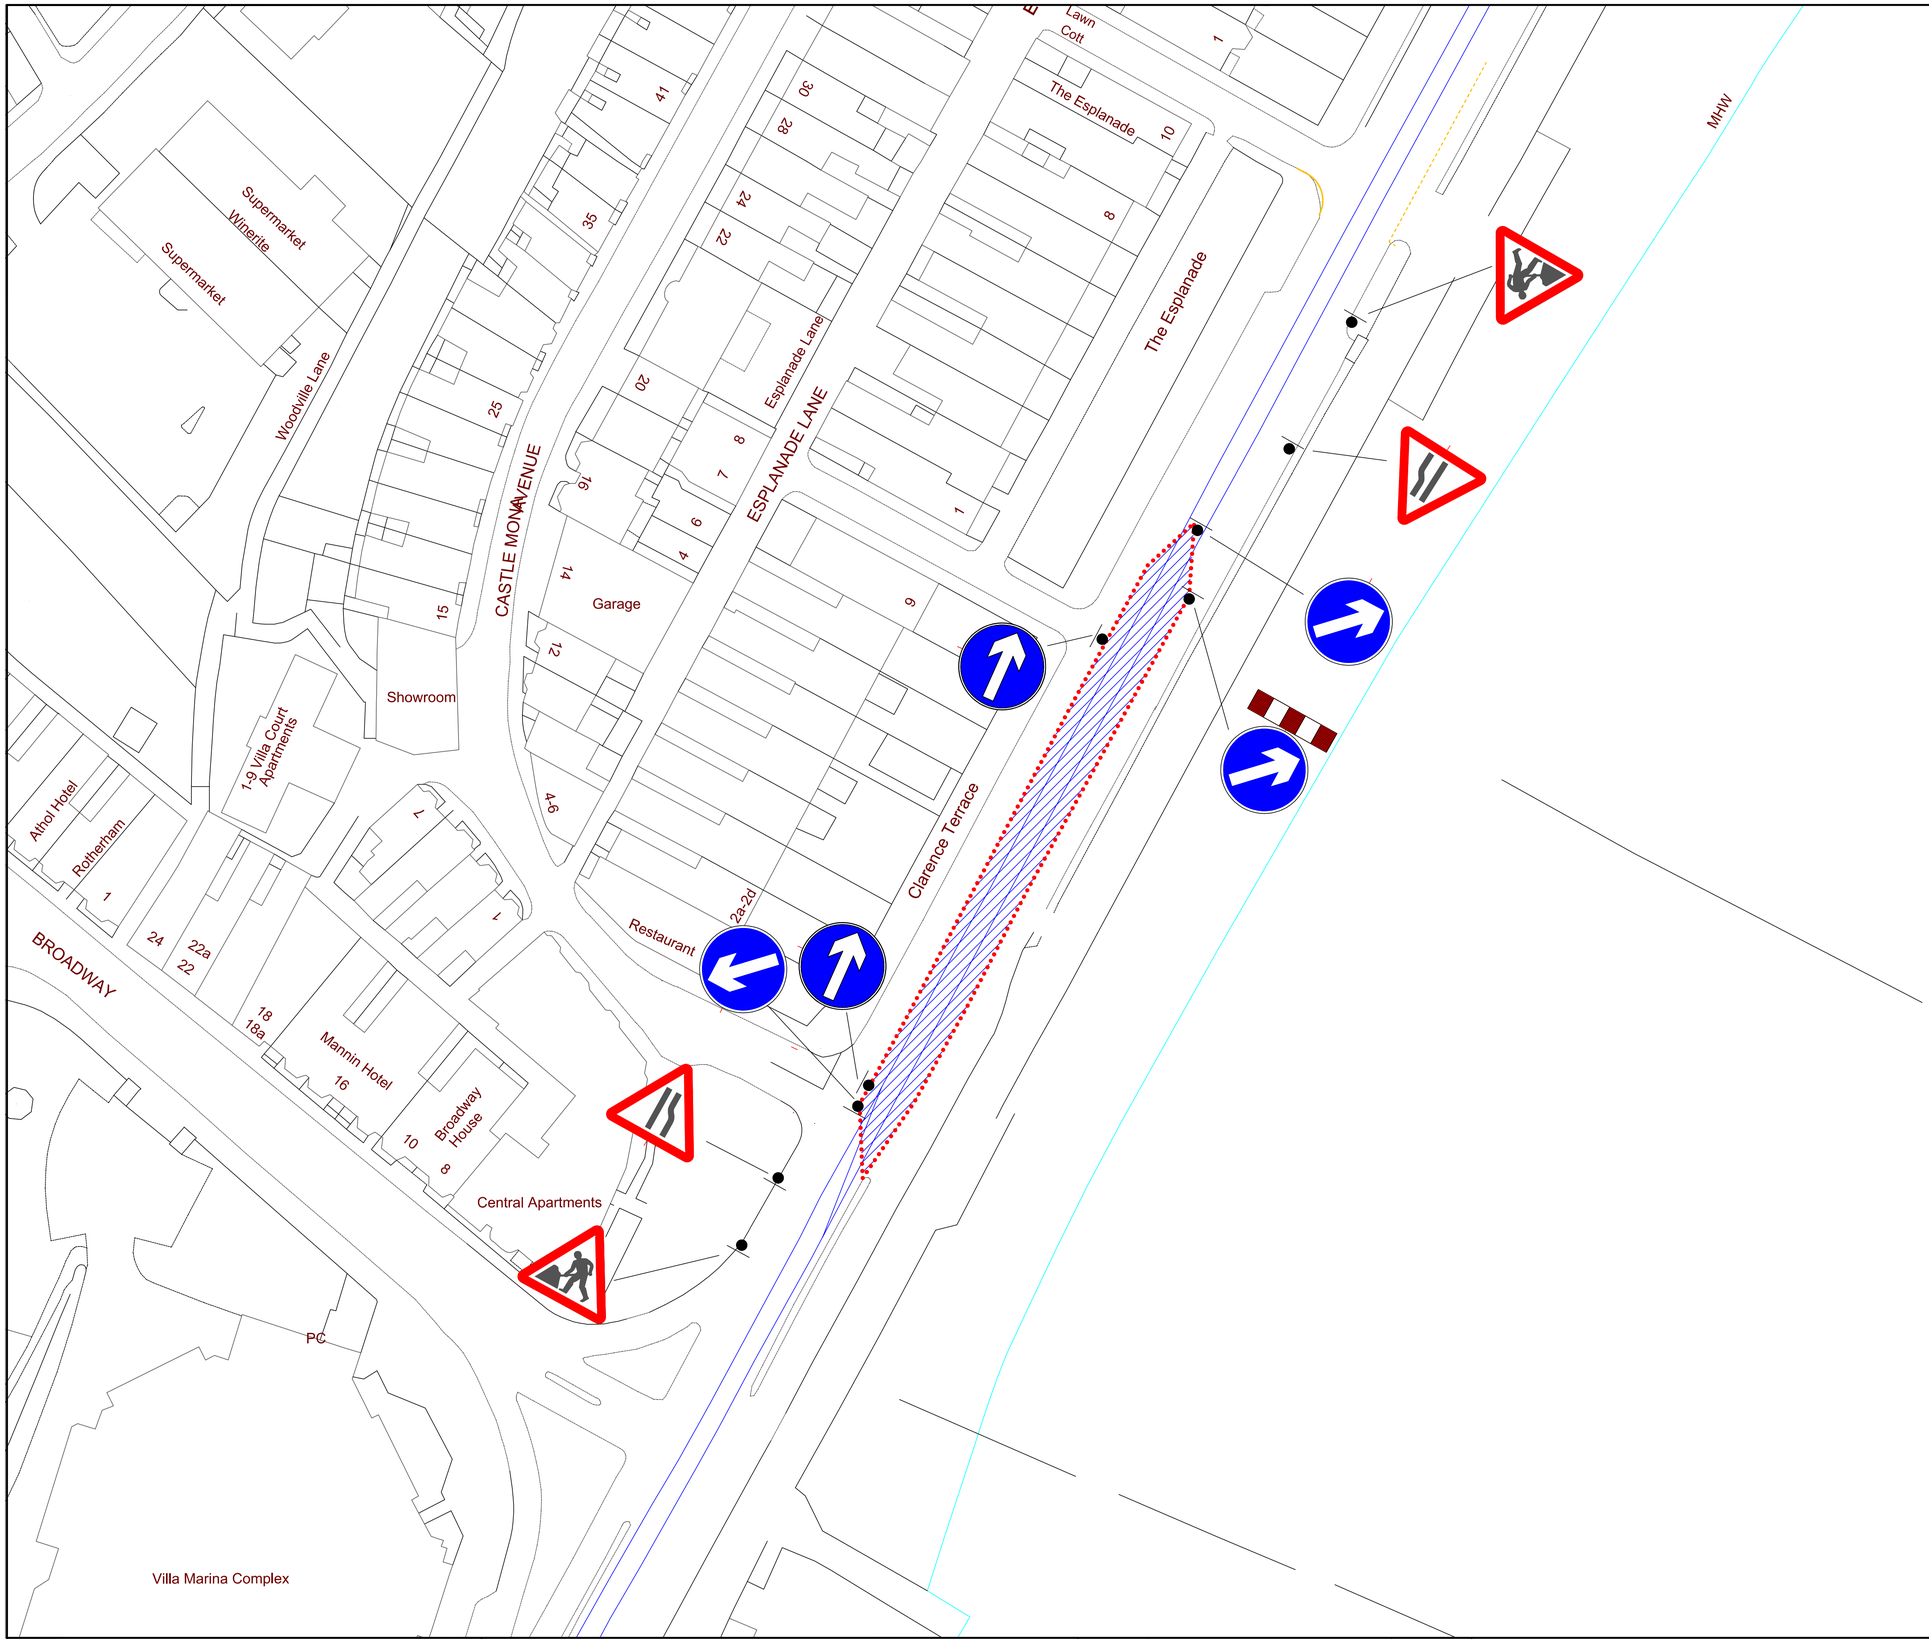

DETAIL B (B)

Single/Dual carriageway 40mph or less - 450mm traffic cones, spacing 1.5m.
Single/Dual carriageway 50mph or more - 750mm traffic cones, spacing 1.5m.
Dual carriageway national speed limit - 750mm traffic cones, spacing 1.5m, relaxation 3m.

Notes:
1) During darkness, warning lights to BS EN 12352:2006 should be provided in accordance with Table A1.3 (Appendix 1).
2) 45° tapers have 1.5m spacing, no relaxations.
3) On motorways and NSL AP duals with hard shoulders, 1m cones will be required for both standard and relaxation works for lead tapers and the facing wall of lane changes.

SAFETY ZONE DIMENSIONS (S)	
Permanent speed limit 30mph or less	
Sideways safety zone	0.5m
Longways safety zone	0.5m
(Dimensions are minima)	

KEY

- Traffic sign
- Traffic cone
- No Parking Cone
- Traffic signals to Diagram 3000.1
- Working Area
- Parking Suspended
- Pedestrian Barrier

QTY: 2 REF: 517 Road narrows on one side only ahead (variant)	
QTY: 2 REF: 7001 Road works ahead	
QTY: 2 REF: 606 Turn left	
QTY: 3 REF: 610 Keep left	
QTY: 1 REF: 7105 Lane closure barrier	

Watling Streetworks Limited
2 Premier Road
Ramsey, Isle of Man IM8 3AS
Telephone: 07624 495166
Email: Doug@watlingstreetworks.com

Traffic Management
HV Duct Install Phase 2
Central Promenade
Client: Auldyn

Drawn By	Amendment	Date
DKW	Proposed	20.08.19

Traffic Management By
watling streetworks

DRG Ref: 2247

Area/ Road: Central Promenade

SCALE : Not to Scale DIMENSIONS : Meters

Reproduced from the Isle of Man Survey Map with the permission of the Department of Infrastructure

Original drawing size A1

© Crown Copyright