NOTE:
ALL DIMENSIONS TO BE CHECKED ON SITE BEFORE ANY WORK IS PUT IN HAND.
REFER ANY DISCREPANCIES TO THE ENGINEER.

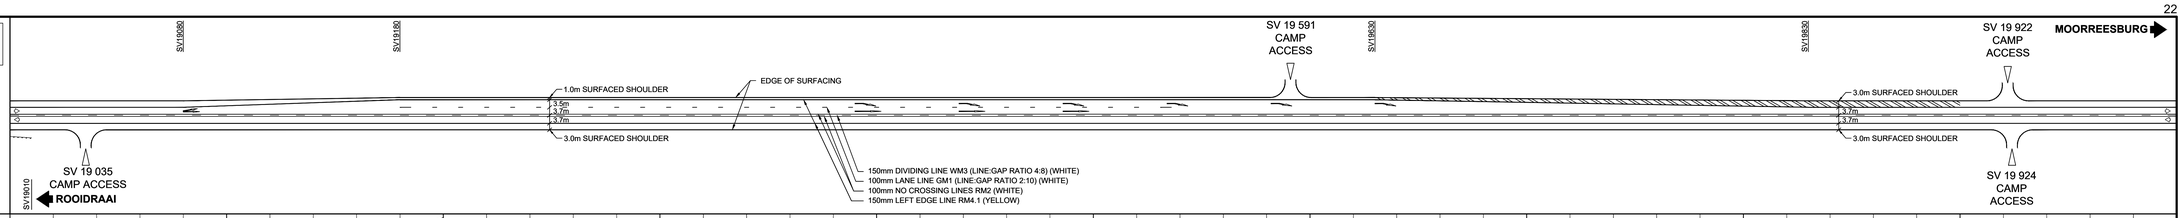

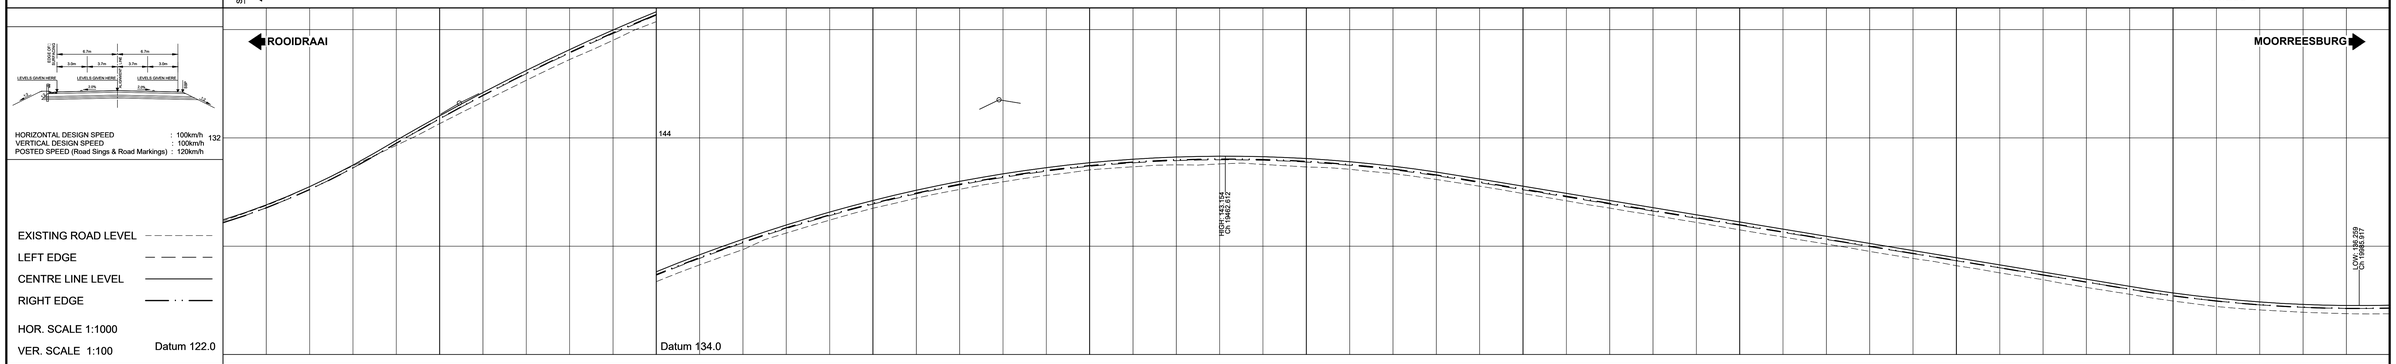

HORIZONTAL DESIGN SPEED : 100km/h
VERTICAL DESIGN SPEED : 100km/h
POSTED SPEED (Road Sings & Road Markings) : 120km/h

EXISTING ROAD LEVEL
LEFT EDGE
CENTRE LINE LEVEL
RIGHT EDGE

HOR. SCALE 1:1000
VER. SCALE 1:100

| STAKE VALUE | | |