NOTES

1. THIS DRAWING IS TO BE READ IN CONJUNCTION WITH ALL ENGINEERS & ARCHITECT'S DRAWINGS.FIGURED DIMENSIONS ONLY (NOT SCALING) TO BE USED. WHERE A CONFLICT OF INFORMATION EXISTS OR IF IN ANY DOUBT - ASK.
2. CONSULTANTS TO BE INFORMED IMMEDIATELY OF ANY DISCREPANCIES BEFORE WORK PROCEEDS.

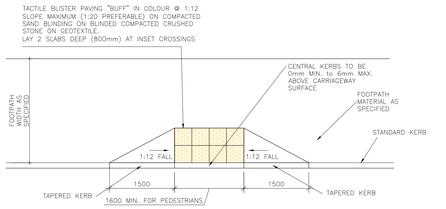

TYPICAL TACTILE PAVING & DROP KERB DETAILS (INSET UNCONTROLLED)

SCALE 1:50 @ A0 & 1:100 @ A2

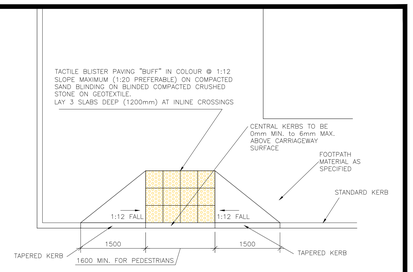

TYPICAL TACTILE PAVING & DROP KERB DETAILS (INLINE UNCONTROLLED)

SCALE 1:50 @ A0 & 1:100 @ A2

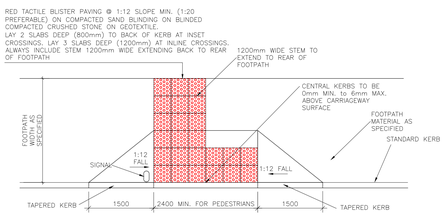

TYPICAL TACTILE PAVING AT SIGNAL CONTROLLED JUNCTION

SCALE 1:50 @ A0 & 1:100 @ A2

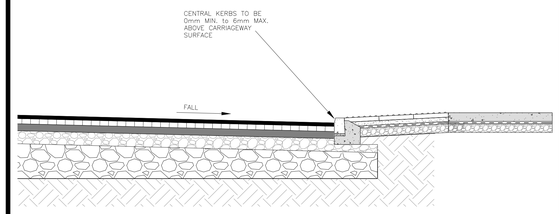

A1 SECTION
SCALE:- 1:25 @ A0
1:50 @ A2

TYPICAL CROSS SECTION THRO' CONCRETE FOOTPATH / CYCLE PATH WITH BLISTER PAVING

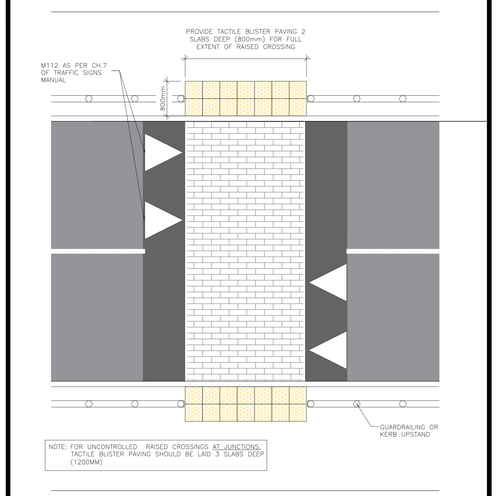

TYPICAL TACTILE PAVING AT AN UNCONTROLLED CROSSING ON A KERB TO KERB FLAT TOP RAISED CROSSING (AWAY FROM JUNCTION)

SCALE 1:50 @ A0 & 1:100 @ A2

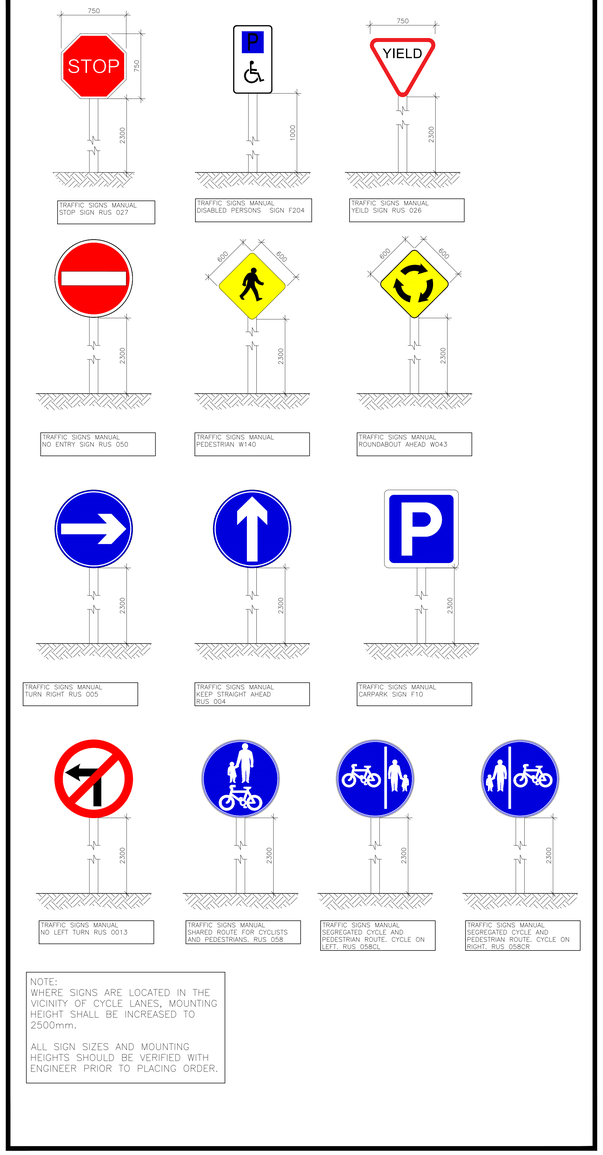

NOTE:
WHERE SIGNS ARE LOCATED IN THE VICINITY OF CYCLE LANES, MOUNTING HEIGHT SHALL BE INCREASED TO 2500mm.

ALL SIGN SIZES AND MOUNTING HEIGHTS SHOULD BE VERIFIED WITH ENGINEER PRIOR TO PLACING ORDER.

ISSUE	DATE	DESCRIPTION	DRN.	CHKD.
PL1	30.06.17	ISSUED FOR PLANNING	PJ	POD
P1	27.10.16	ISSUED FOR COMMENT	POD	POD

ISSUE STATUS: ☐ PRELIMINARY (P1, P2, P3 etc.) ☒ PLANNING (PL1, PL2, PL3 etc.) ☐ TENDER (T1,T2, T3 etc.) ☐ FOR CONSTRUCTION (0, 1, etc.)

BM BARRETT MAHONY
Dublin Office: Sandwith House, 53-54 Lower Sandwith Street, Dublin 2, Ireland. Tel: (01) 677 3200 Fax: (01) 677 3164
London Office: 12 Mill Street, London SE1 2AY, United Kingdom Tel: (0044) 084 5413 2722
Consulting Engineers, Civil , Structural , Project Management.E-mail: bmce@bmce.ie Web: www.bmce.ie
The Institution of Structural Engineers ACEI

CLIENT: **UNIVERSITY COLLEGE DUBLIN**

PROJECT TITLE: **UCD STUDENT RESIDENCES MASTERPLAN**

DRAWING TITLE: **STANDARD TACTILE PAVING & ROAD SINAGE DETAILS**

PROJECT No.	DRAWING No.	ISSUE	STATUS
15349	C1215	PL1	PLANNING

S2G06 (12/15) Rev1