The OS Map show's the location of the property within the surrounding area.
The demise of the leased property is shown on the main, larger plan.

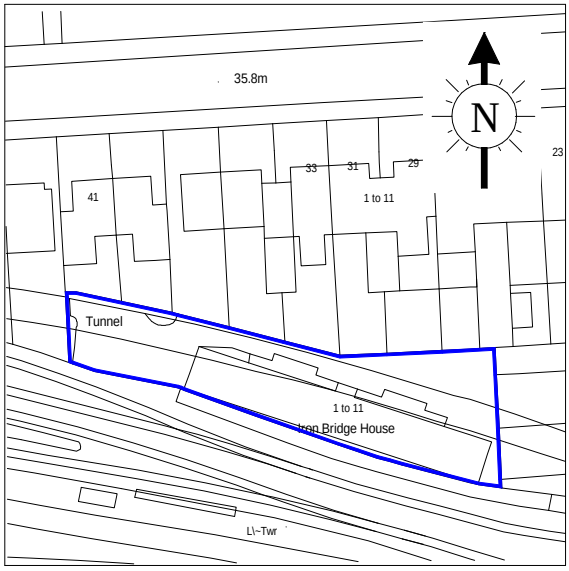


Ordnance Survey (c) Crown Copyright 2021. All rights reserved. Scale 1:1250

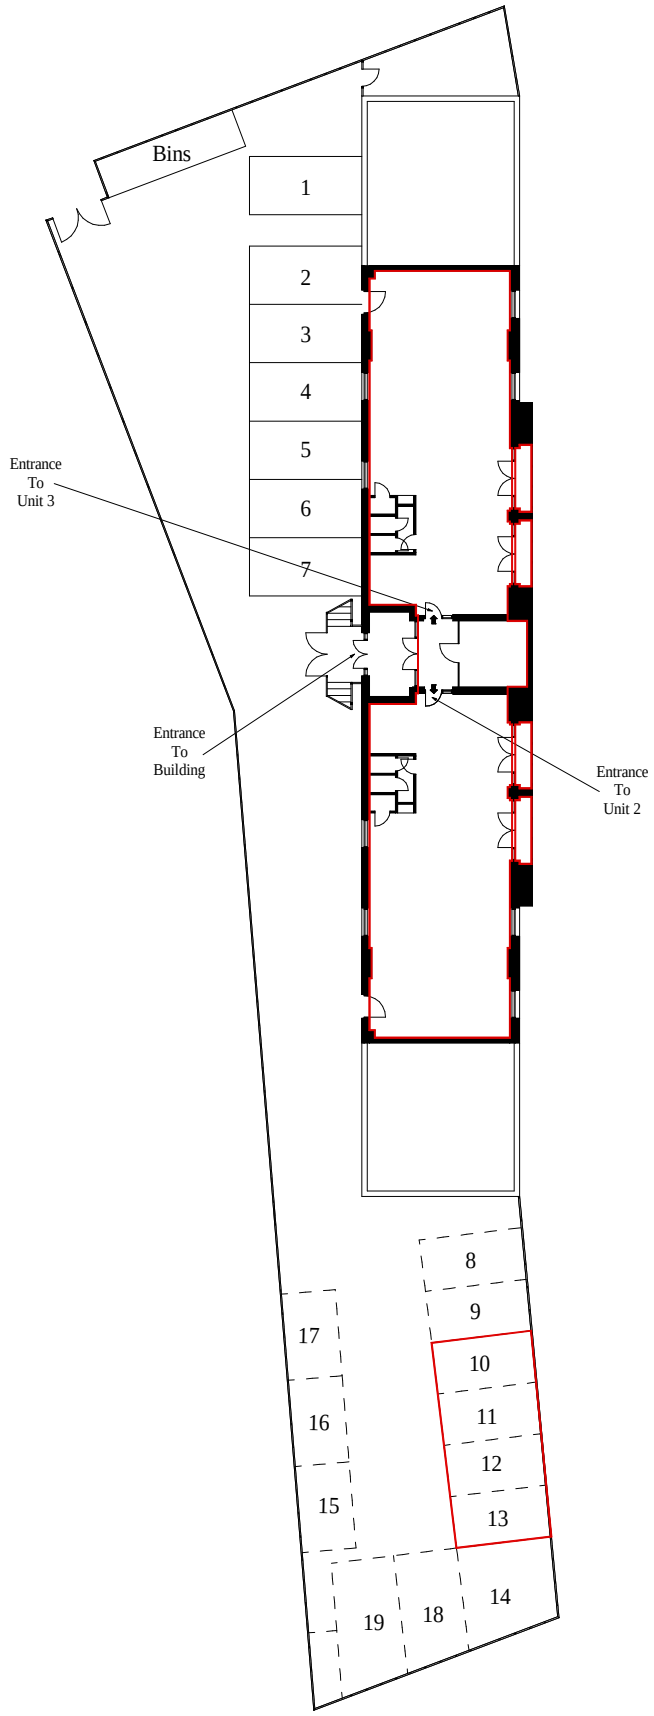


**GROUND FLOOR**

London Lease Plan
LAND REGISTRY COMPLIANT PLANS
Tel - 0208 248 1789
Email - info@londonleaseplan.com

**UNIT 2 + 3, IRON BRIDGE HOUSE,**
**3 BRIDGE APPROACH,**
**LONDON, NW1 8BD**

0 2 4 6 8 10 SCALE (METRES)

Print Guide : when printed correctly the line below will measure 5cm
0 1 2 3 4 5

LEASE PLAN

SCALE 1:350
PRINT AT A4

PLANS DRAWN:
APR 2021

V7

N