


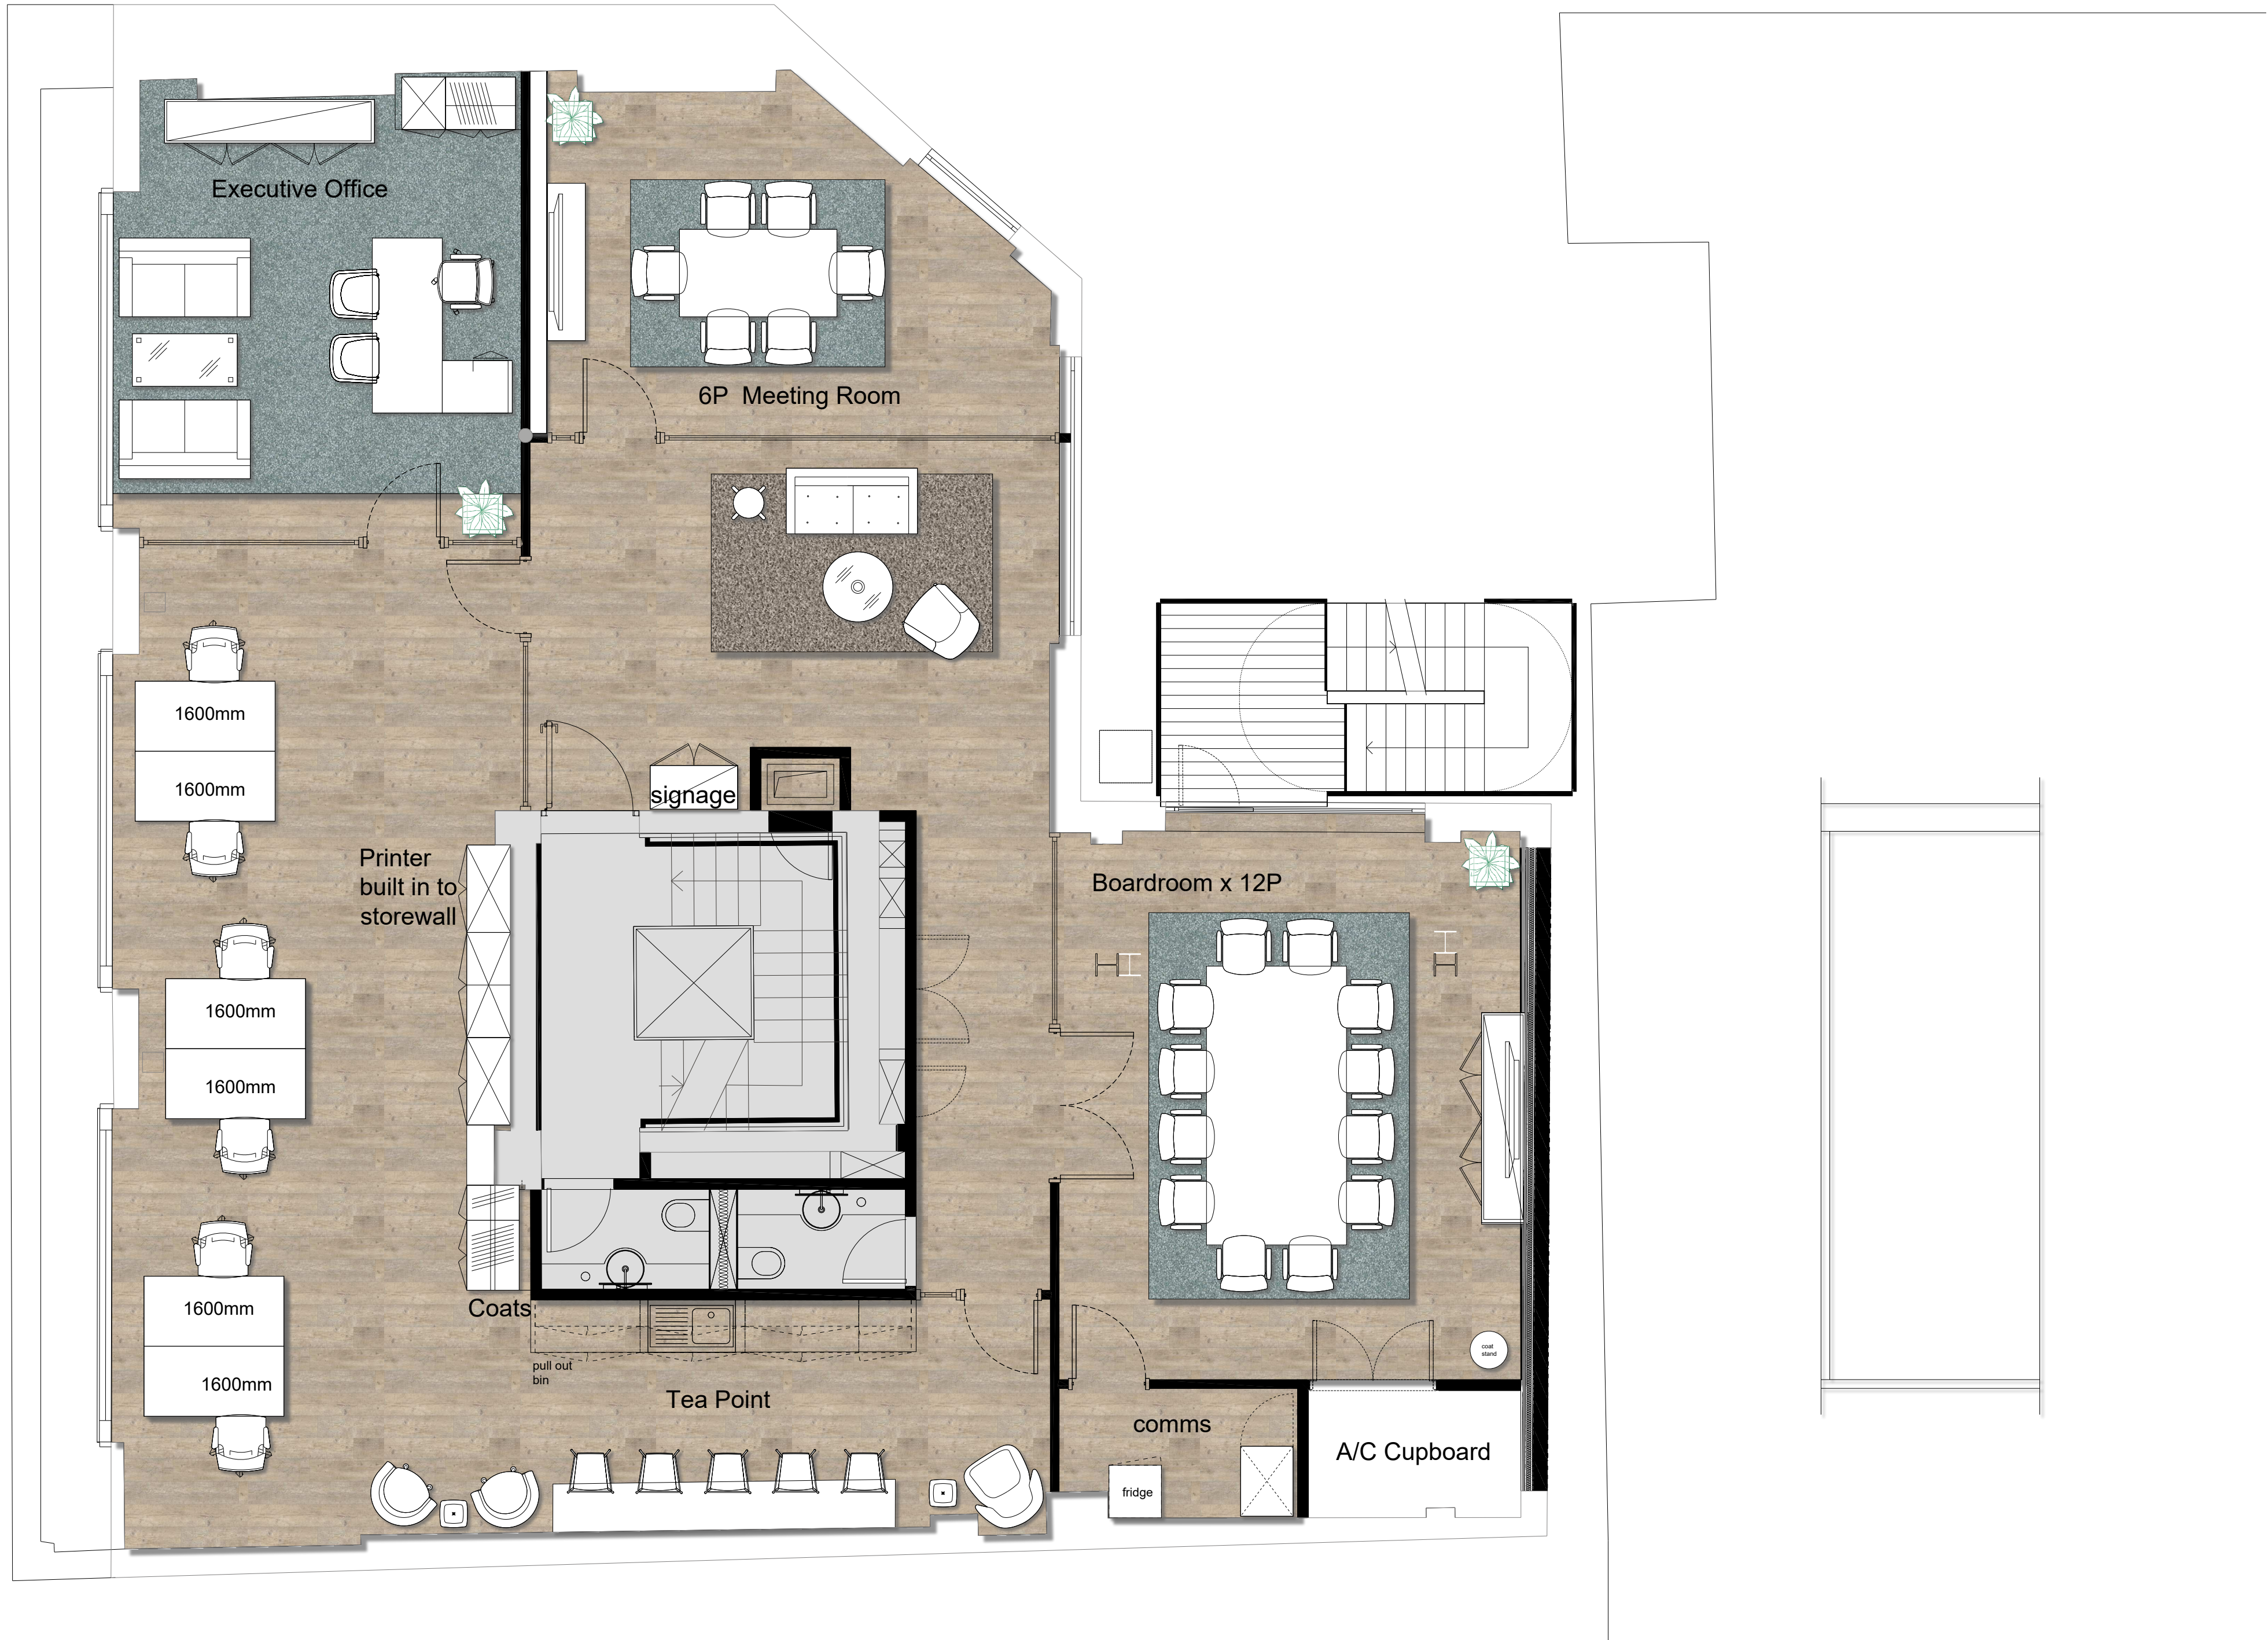

Third Floor - Layout E - Day 1
Pollen Street, London W1S 1NE

FOR COMMENT	
A: APPROVED	☐
B: APPROVED WITH COMMENT	☐
C: INFORMATION	☐
D: CONSTRUCTION	☐
E: AS BUILT	☐
CLIENT SIGNATURE: _____	

This drawing may not be copied, reproduced or given to any third parties for any reason whatsoever without the written permission of Loop Interiors. Please note this drawing and design is protected under Copyright and remains the property of Loop Interiors at all times. Proposals are subject to approval by statutory authorities.
© Copyright 2021 Loop Interiors.

Standard Instructions

A: All dimensions to be verified on site & any discrepancies on the drawings or divergence between drawings to be immediately reported to the Project Manager before putting the work concerned in hand, fabricating the work or preparing shop drawings.
B: Work to figured dimensions only (except where full size details are provided).
C: Do not vary any work shown on the drawings without obtaining prior approval from the project Manager or Designer.
D: Any additional information required should be requested from the Project Manager or Designer before commencement of work on site.

P5	TEAPOINT AND FLOORING AMENDMENTS	28.06.21	EM
P4	OPEN PLAN AMENDMENT	08.06.21	EM
P3	OPEN PLAN AMENDMENT	03.06.21	EM
P2	OPEN PLAN AMENDMENT	01.06.21	EM
-	DRAWING CREATED	25.05.20	EM
Revision	Description	Date	By
loop interiors international Discover Define Develop Deliver LOOP INTERIORS INTERNATIONAL LTD 25 Beak Street London W1F 9RT Tel: +44 (0) 20 3772 6000 www.loopinteriors.com			

Client Name:
AROS CAPITAL

Project Address:
8-10 POLLEN STREET, LONDON

Drawing Title:
PROPOSED GA
LAYOUT E DAY 1

Drawing Scale:	Drawn By:	Date Created:
1:50 @ A1	EM	25.05.20

Project Number	Floor Number	Drawing Type	Revision
3336	03	PGA	P5