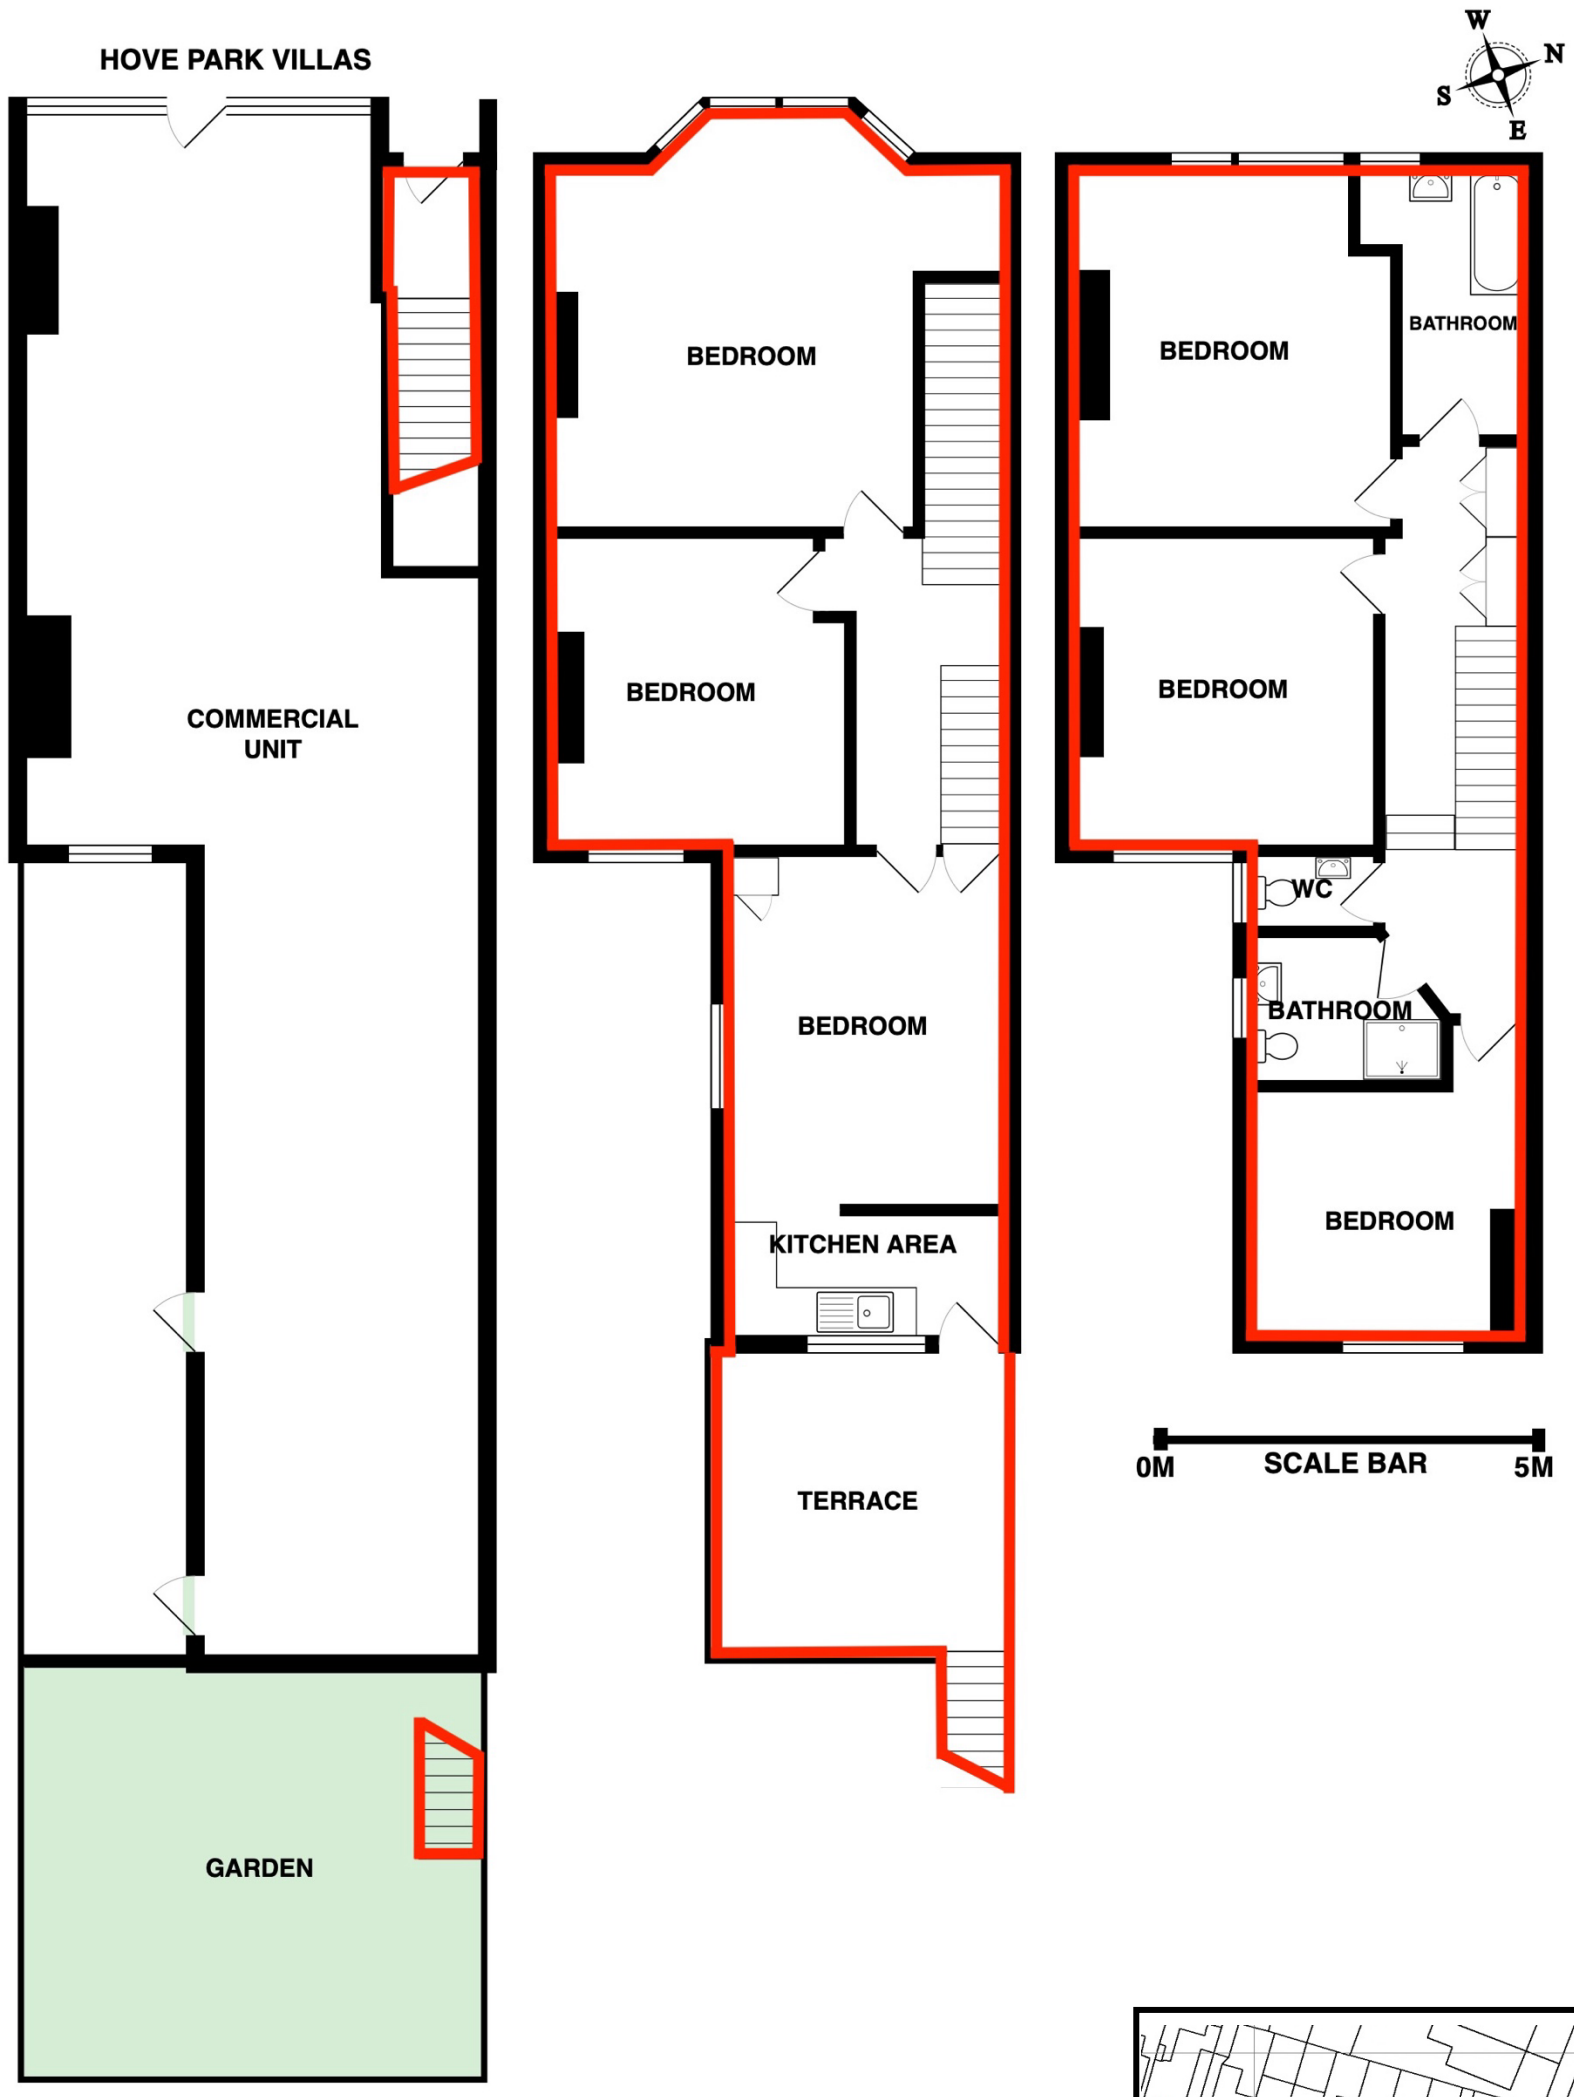

5A HOVE PARK VILLAS HOVE BN3 6HP	LEASE PLAN SCALE 1:100 SIZE : A3

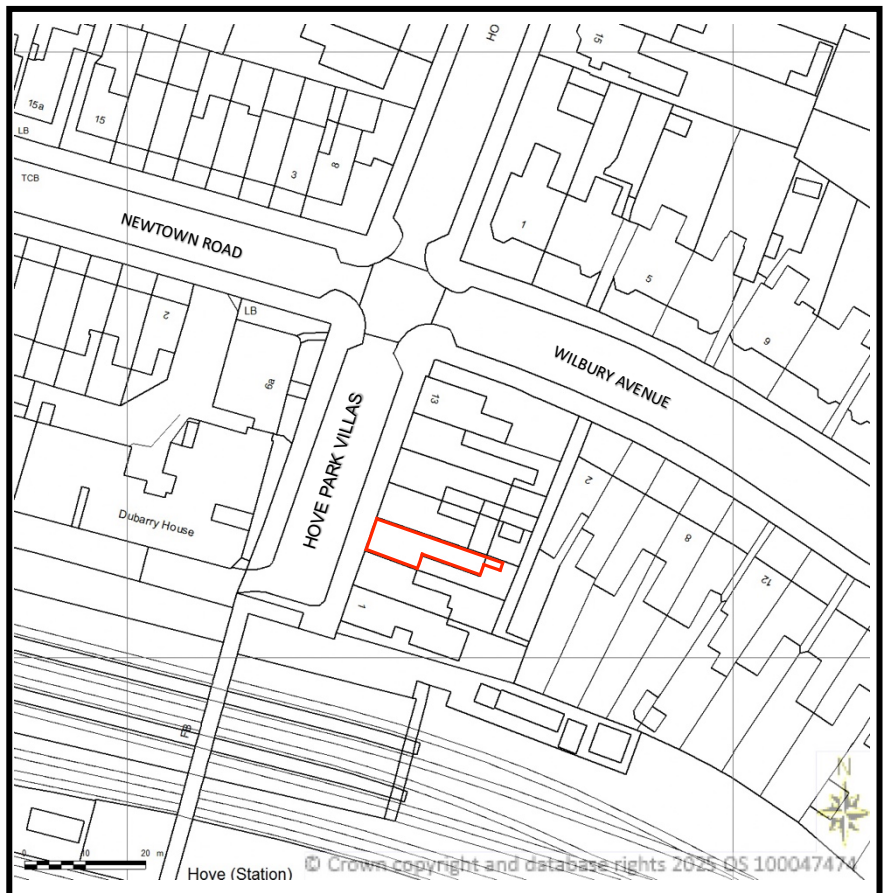

LOCATION PLAN 1:1250