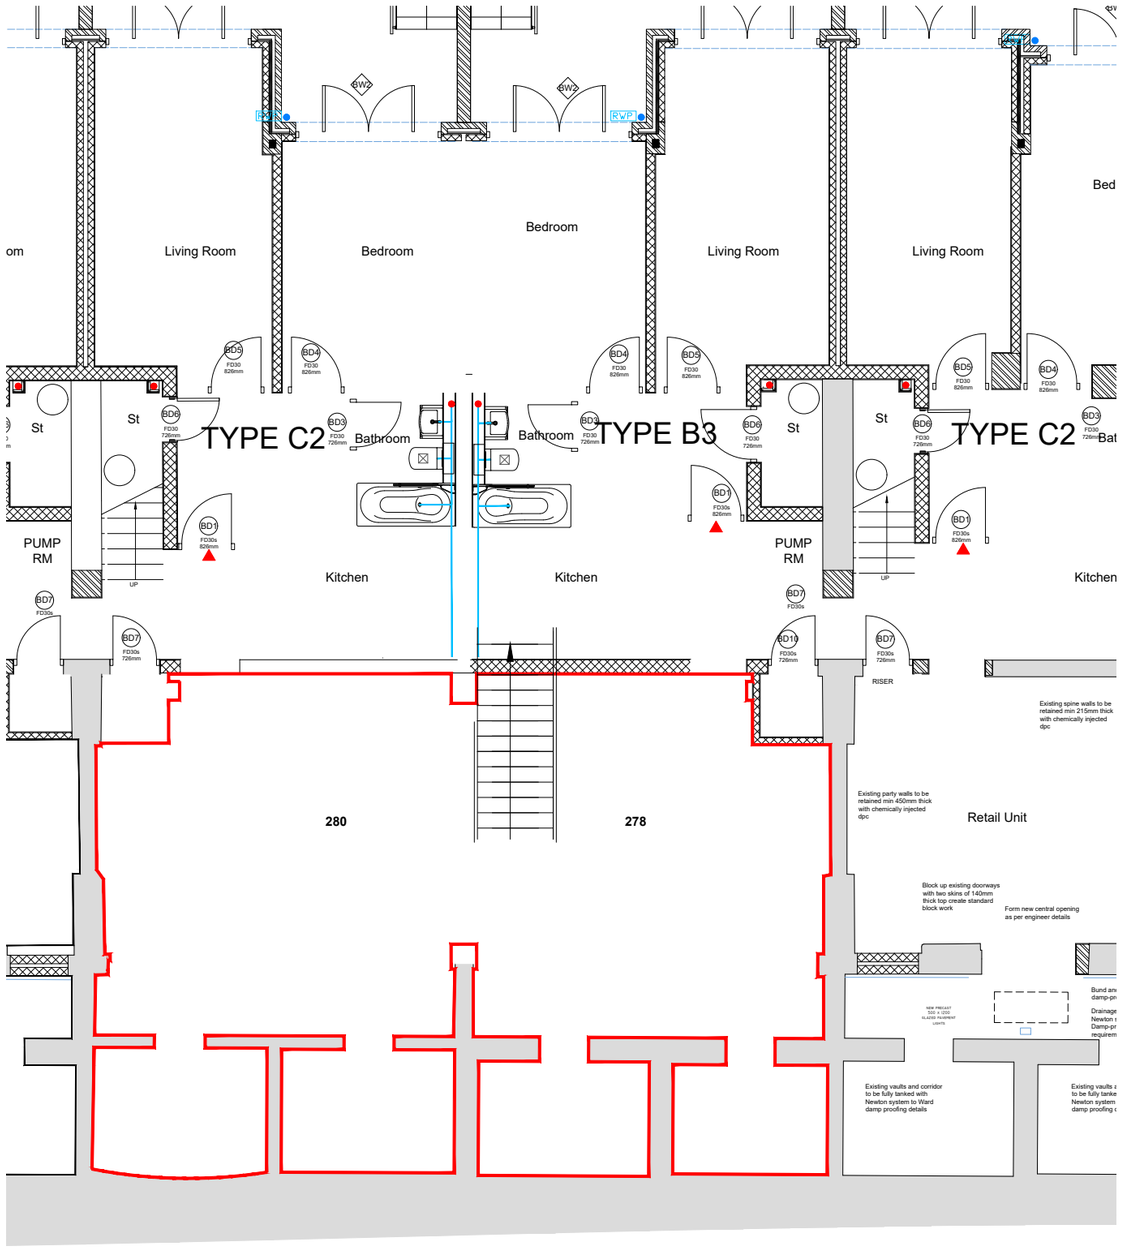
Living Room
Bedroom
Bedroom
Living Room
Living Room
Bed
TYPE C2
Bathroom
Bathroom
TYPE B3
TYPE C2
St
St
St
St
PUMP RM
PUMP RM
Kitchen
Kitchen
Kitchen
RISER
Existing spine walls to be retained min 215mm thick with chemically injected dpc
Existing party walls to be retained min 450mm thick with chemically injected dpc
Retail Unit
280
278
Block up existing doorways with two skins of 140mm thick top create standard block work
Form new central opening as per engineer details
Existing vaults and corridor to be fully tanked with Newton system to Ward damp proofing details
280
278
276

0 5m

1:100