




This drawing is copyright and may not be altered, traced, photographed, copied nor used for any purpose other than that for which it is issued, without the written permission of Morcom, Stride & Son.

All dimensions are to be checked on site before commencement of works. All details of dimensions relating to sub-contractors or suppliers work must be checked and agreed between the general contractor and the sub-contractor or suppliers.

All foundation details to be finalised on excavation of foundation trenches in accordance with C.P. 2004 and B.S. 8110. Depths and type to be agreed with Building Inspectors, bearing in mind the soil strata and site conditions.




Location Plan

Location Plan 1:1250 @ A1

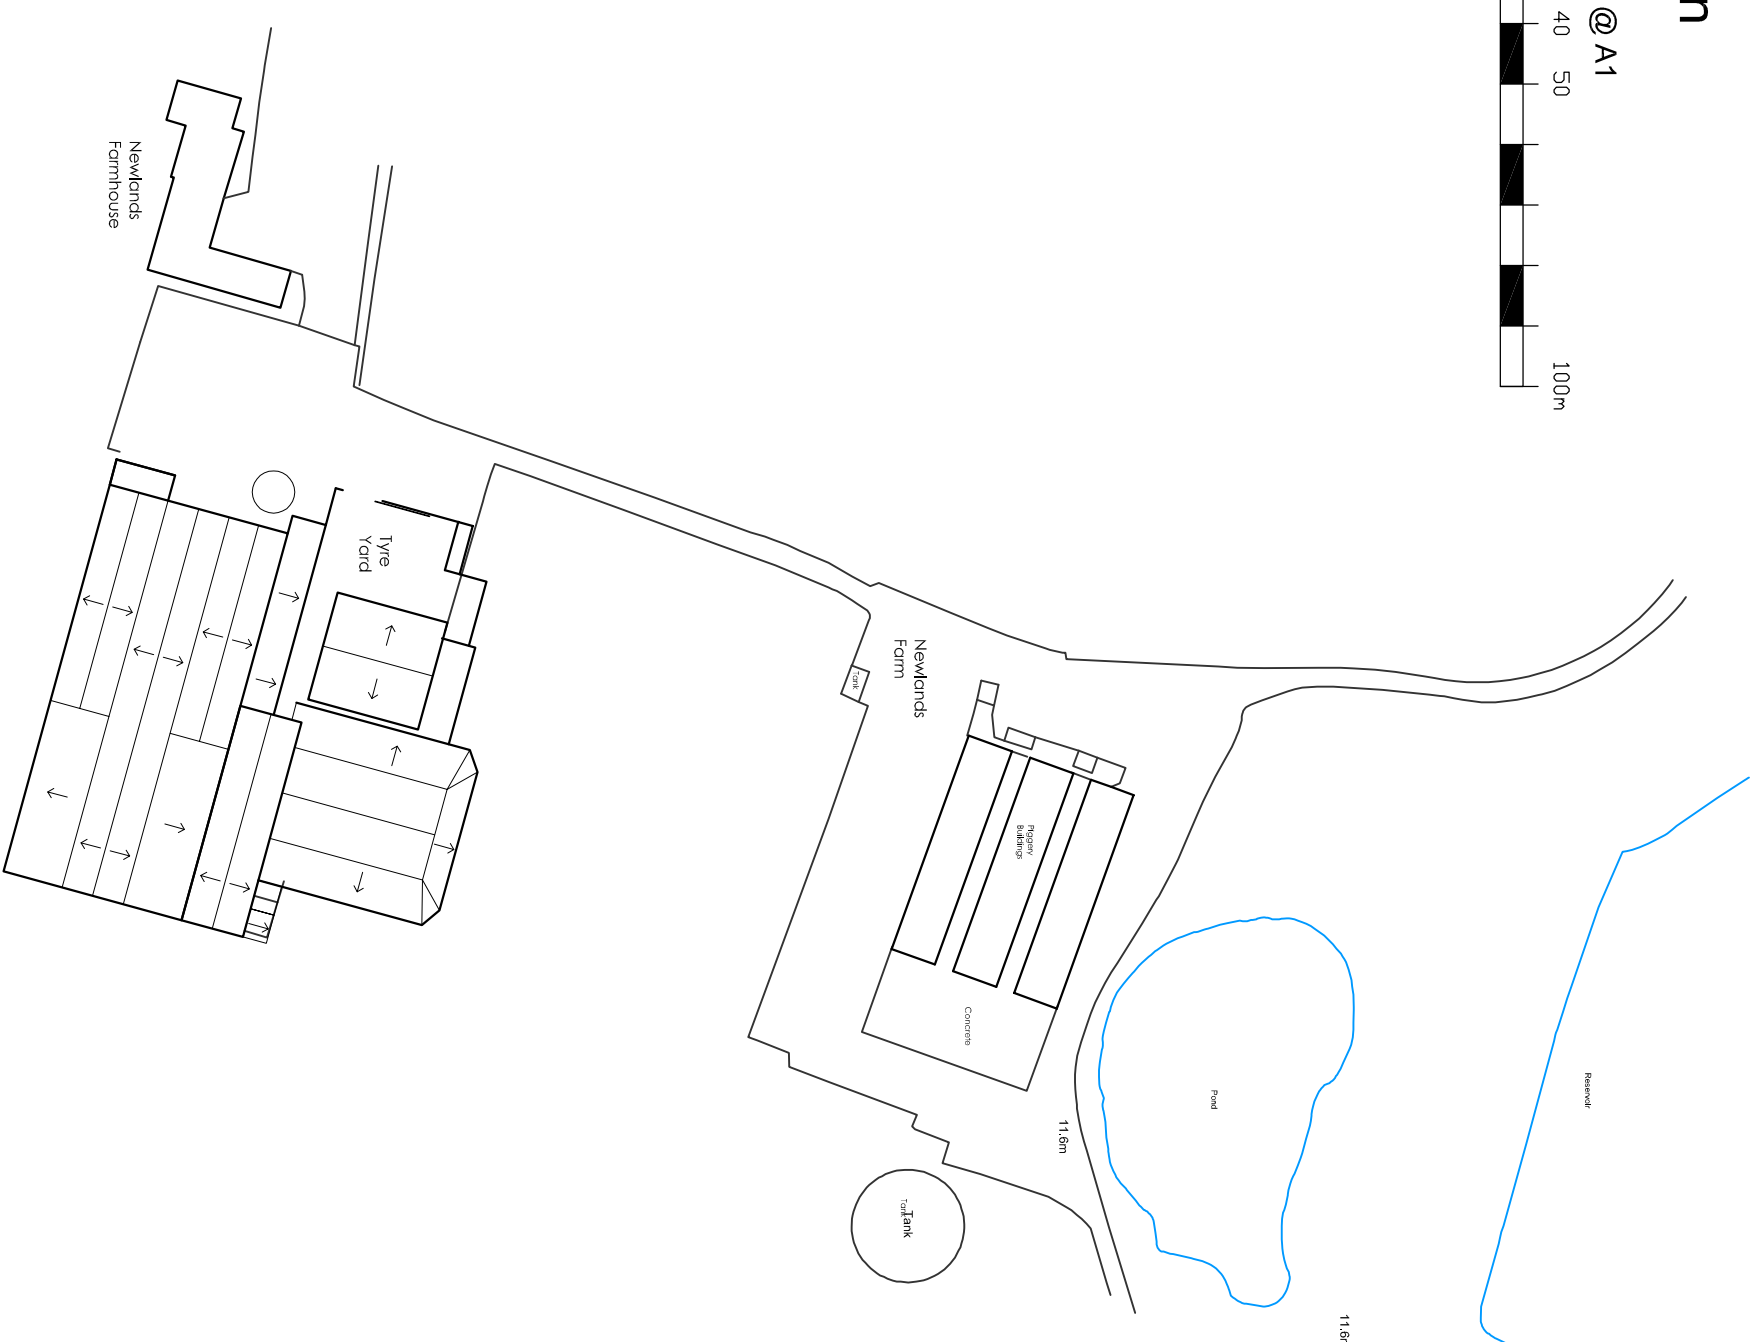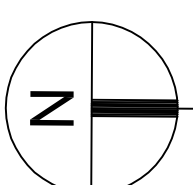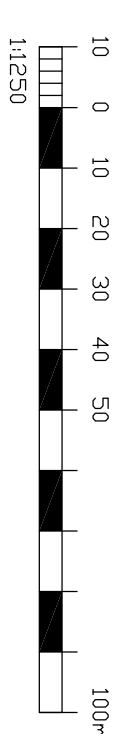



Ground Plan

Plans 1:200 @ A1

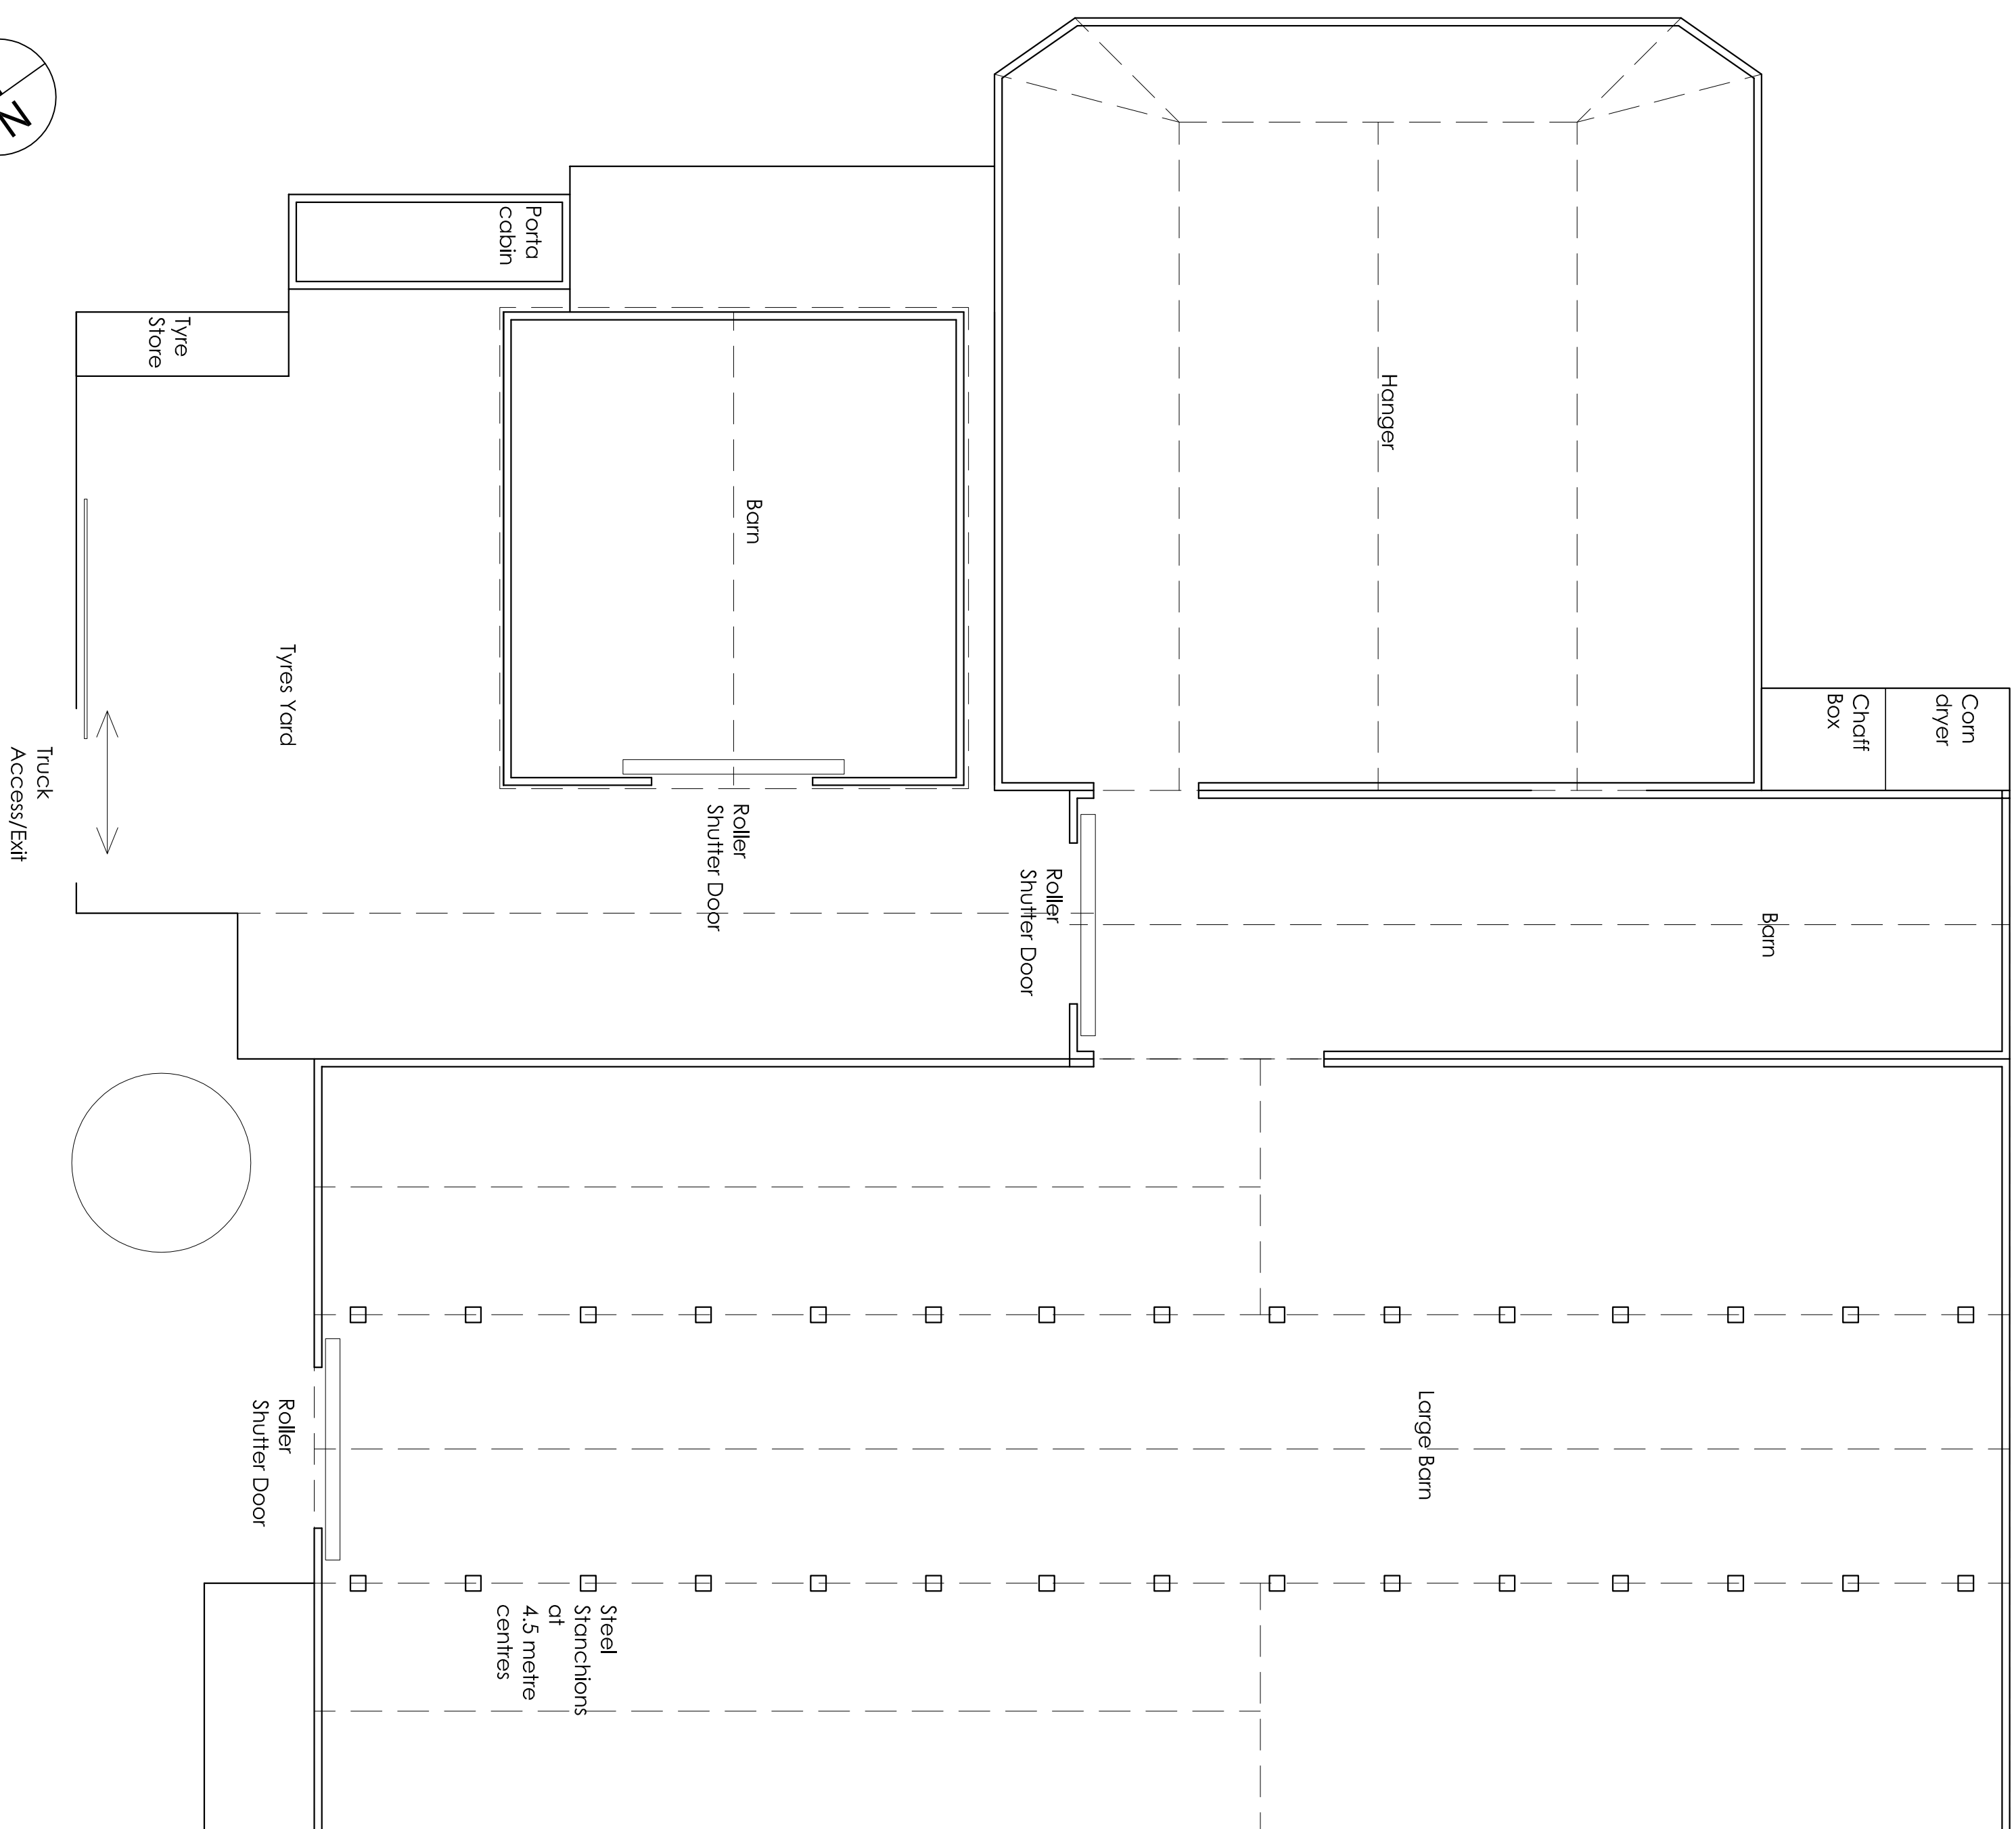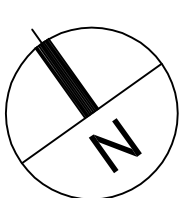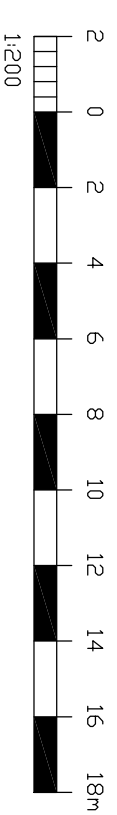



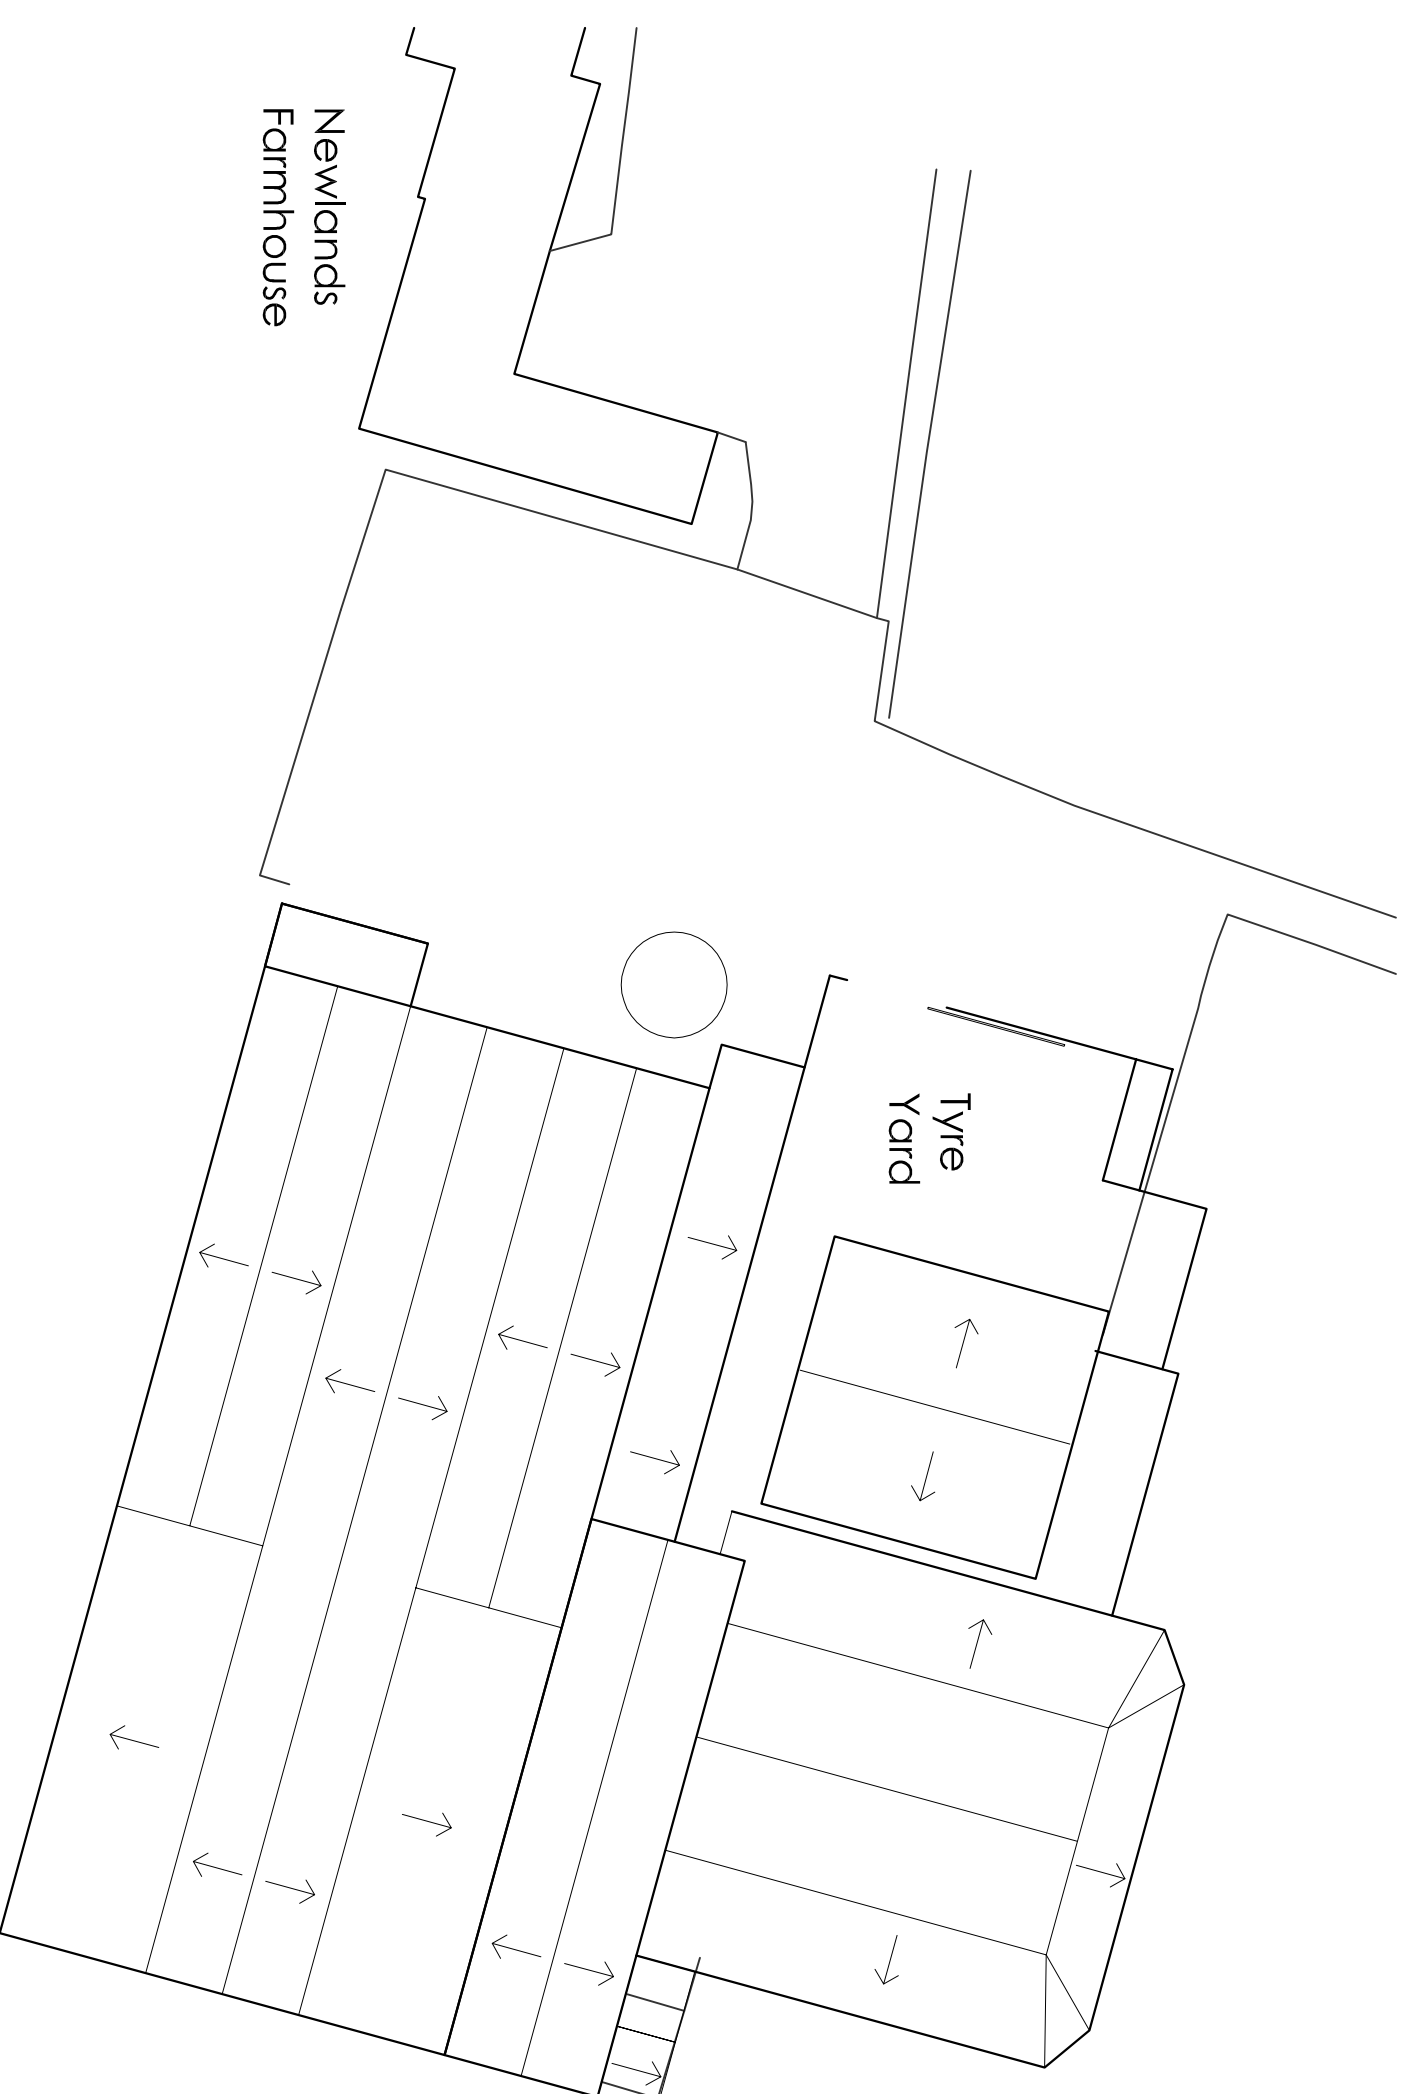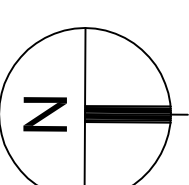

DRG. No.	14118
SCALE: 1:200 500, 1:250 at A1	
DATE	July 2014
DRAWN	KJL
CHECKED	DBS

01 Existing

Newlands Farm,
Stroud Great Lane
Fatcham,
Hampshire,
PO14 2HT

DRG. No.	14-118
SCALE.	1:200, 500, 1250 at A1
DATE	July 2014
DRAWN	K.JL
CHECKED	DB

DRG. No.	14-118
SCALE.	1:200, 500, 1250 at A1
DATE	July 2014
DRAWN	K.JL
CHECKED	DB

STRIDE & SON

SURVEYORS, VALUERS, LAND & ESTATE AGENTS

SOUTHDOWN HOUSE

St. JOHN'S STRE

CHICHESTER

SUSSEX

PO19 IXQ

TEL:(01243) 813766

FAX:(01243) 786713