


2F ROOM SCHEDULE				
Level	Number	Name	Area	Occupancy
2F	2F.01	Open Plan	125 m²	20 Desks + 4 Breakout
2F	2F.02	Kitchen	20 m²	10 seats
2F	2F.03	Meeting Room 01	20 m²	8 seats
2F	2F.04	Meeting Room 02	7 m²	4 seats
2F	2F.05	Focus Room	3 m²	1 person
2F	2F.06	WC Lobby	3 m²	
2F	2F.07	Shower	3 m²	
2F	2F.08	WC 1	2 m²	
2F	2F.09	WC 2	2 m²	
			186 m²	

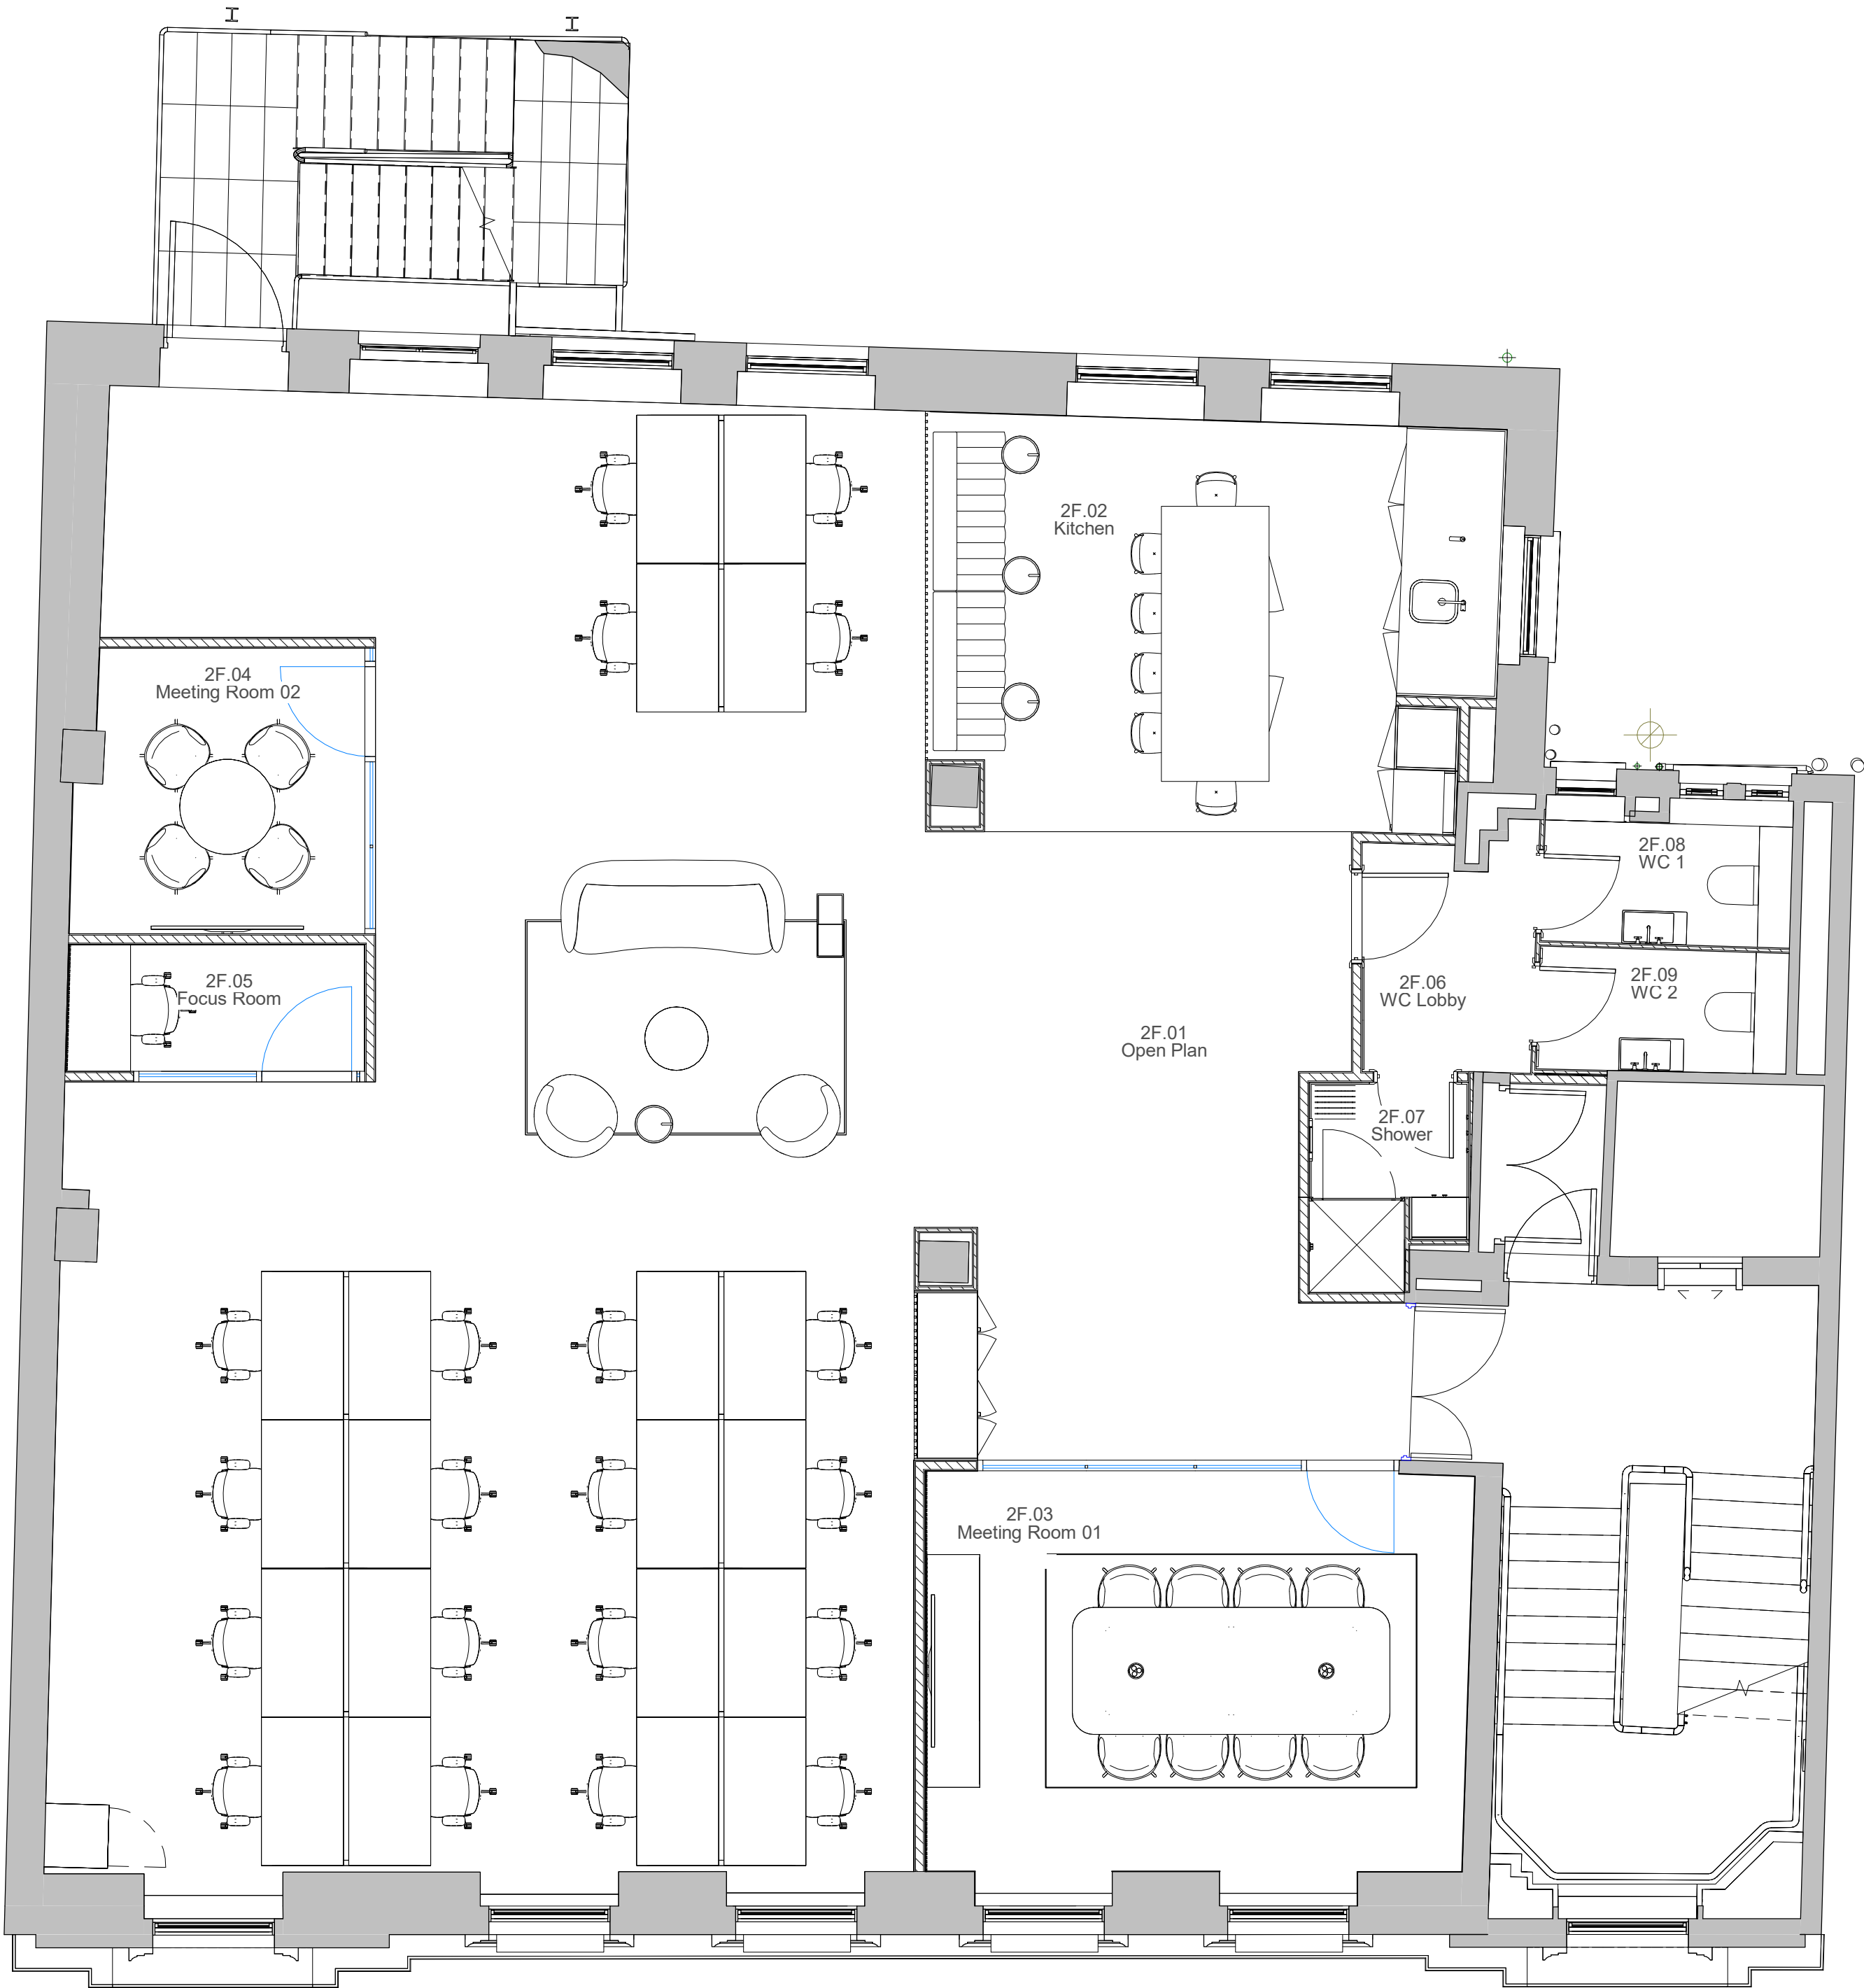

THESE DRAWINGS ARE THE COPYRIGHT OF EOS INTERIORS LIMITED AND SHOULD NOT BE USED, COPIED OR ALTERED BY A THIRD PARTY WITHOUT PRIOR WRITTEN CONSENT. PLEASE NOTE THAT THE DRAWINGS ARE GENERATED FROM A THIRD PARTY SURVEY OR DRAWING AND EOS INTERIORS LIMITED WILL NOT ACCEPT RESPONSIBILITY FOR THE ACCURACY OF PLANS SUPPLIED BY A THIRD PARTY.

THESE DRAWINGS ARE SUBJECT TO CHANGE DUE TO TENTATIVE THIRD PARTY CONSTRUCTION WORK. ONCE THE STRUCTURAL ALTERATIONS HAVE BEEN MADE, AN ADDITIONAL SURVEY WILL BE REQUIRED.

ALL DIMENSIONS TO BE VERIFIED ON SITE BEFORE COMMENCING ANY WORK OR PREPARING CONCRETE FORMWORK.

ALL MATERIALS, COMPONENTS AND WORKMANSHIP ARE TO COMPLY WITH THE RELEVANT BRITISH SET STANDARDS, CODES OF PRACTICE AND APPROPRIATE MANUFACTURER'S RECOMMENDATIONS.

ALL DRAWINGS TO BE READ IN CONJUNCTION WITH THE ENTIRE DRAWING PACK. REFER TO THE DRAWING SCHEDULE REFER TO DETAIL DRAWINGS AS MARKED. THROUGHOUT DRAWINGS ARE TO BE READ IN CONJUNCTION WITH THE DESIGN, LINE INFORMATION AND PRELIMINARY DOCUMENTS SUPPLIED BY THE PARTIES.

F	27.03.25	AC	Revised to change Meeting Room 02 partition
E	25.03.25	AC	Revised as per notes received on 24.03.25
D	17.03.25	AC	Issued for Stage 4 Pack Submission
C	11.03.25	AC	Revised for Stage 4 CGI Info Submission
B	02.08.24	AC	Revised for Stage 3 Drawing Pack Issue
A	19.07.24	AC	WC & Shower detail added for visuals submission
REV:	09.07.24	AC	First Issue
DATE:		BY:	DESCRIPTION:

STAGE 4



0 0.5 1 2 2.5m

CLIENT	OVAL REAL ESTATE
PROJECT DETAILS	155 - 157 GREAT PORTLAND STREET LONDON, W1W 5GZ
DWG	1614-2F-100
DRAWN	AC
RE	F
	A1 1:50
2F Proposed GA	