

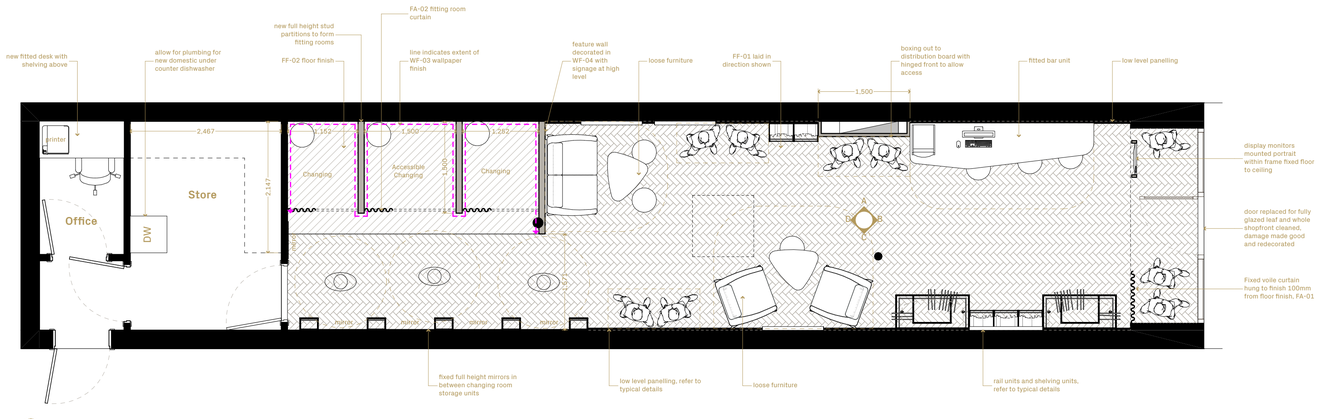



01 Plan
Scale @ A1 - 1:50

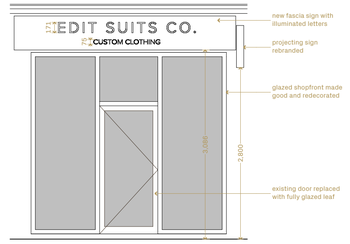


02 Shopfront Elevation
Scale @ A1 - 1:50

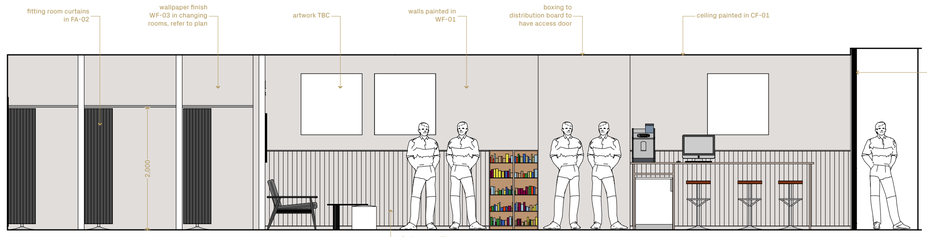

06 Internal Elevation A
Scale @ A1 - 1:50

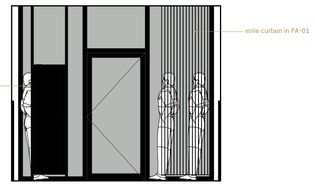

04 Internal Elevation B
Scale @ A1 - 1:50

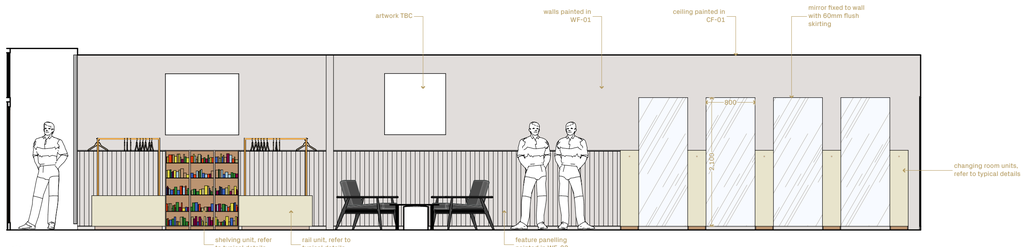

03 Internal Elevation C
Scale @ A1 - 1:50



05 Internal Elevation D
Scale @ A1 - 1:50

General Notes:

- → All drawings are design intent only
- → It is the contractor's responsibility to confirm site dimensions, compatibility of specifications and compliance with statutory regulations
- → Any issues are to be reported to Sculpt at the earliest opportunity
- → This drawings remains the property and copyright of Sculpt Design Ltd, it must not be copied in part or in whole without prior written consent.
- → Do not scale from drawing, if in doubt ask
- → All OS maps and site plans © Crown Copyright and database rights 2022 OS 100047474

Finishes Specifications:

WF-01

- → Farrow & Ball Estate Emulsion
- → Wevet No. 273

WF-02

- → Farrow & Ball Estate Eggshell
- → Wevet No. 273

WF-03

- → Vescom Wallpaper
- → Ecolin
- → 2620.87

WF-04

- → Polished plaster effect paint
- → Imperia Italia
- → Sioloc
- → Altair

FF-01

- → Domus
- → LG Hausys Harmony Parquet
- → DLG 6204-H

FF-02

- → 2tec2
- → Herringbone
- → Sandstone

CF-01

- → Dulux
- → Diamond Matt Emulsion
- → Pure brilliant white

FA-01

- → Panaz Fabrics
- → Glint
- → 005 Chalk

FA-02

- → TBC

Client:	Edit Suits Co.
Project Title:	54 King Street
Project Number:	22178
Site Address:	Manchester, M2 4LY
Issue Date:	Work in Progress

Drawing Title:

Proposed Plans

Status:

For Costing

Drawing Number: 32.01

Revision: A - WIP

Sculpt

221 Scott House, Custard Factory, Birmingham B9 4AA
hello@sculpt.design | sculpt.design | 0121 663 1313