version	date	author	version notes
P4.6	24.11.15	LH	Final Construction Issue

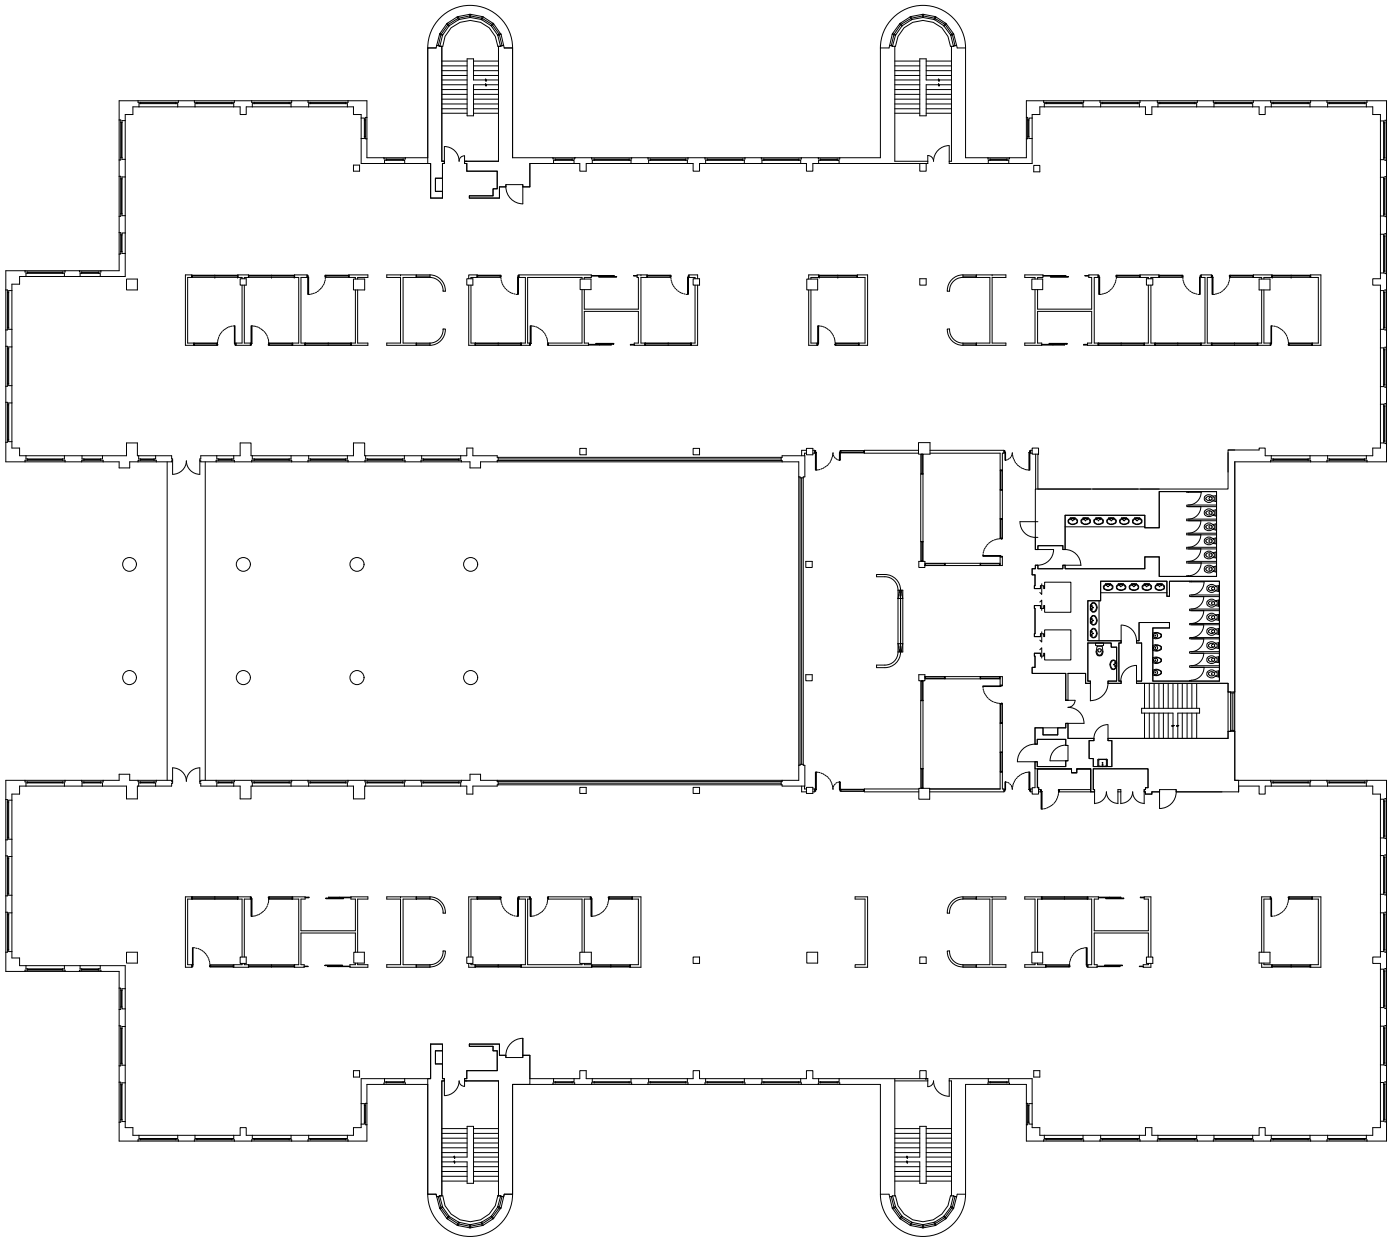

S.H.E. ASSESSMENT
SAFETY, HEALTH & ENVIRONMENT
In addition to the hazards / risks normally associated with the types of work detailed on this drawing, please note the following:
CONSTRUCTION:
MAINTENANCE / CLEANING:
DECOMMISSIONING / CLEANING:
It is assumed all works will be carried out by a competent contractor working with a current method statement

status

Final Construction Issue

Orbit Architects

project: BAe, Hertford House, Farnborough

title: First Floor General Arrangement

scale: 1:100@A0 date: 26.05.15 author: LH job no. drwg no. 172107-GA-01.1 rev.

DO NOT SCALE FROM THIS DRAWING - verify all dimensions on site

© Orbit Architects 83 Blackfriars Road, London SE1 8HA t. 020 7593 3380 w. www.orbitarchitects.com e. info@orbitarchitects.com