



DO NOT SCALE - ALL DIMENSIONS TO BE SITE VERIFIED
ALL VENTILATION MEANS TO BE SITE VERIFIED
COSES OF PRACTICE
THIS DRAWING IS FOR INFORMATION ONLY AND IS NOT TO BE USED FOR CONSTRUCTION
OTHER PARTY ERS MUST BE IN PART WITH THE WRITTEN
CONSENT OF DESIGNER

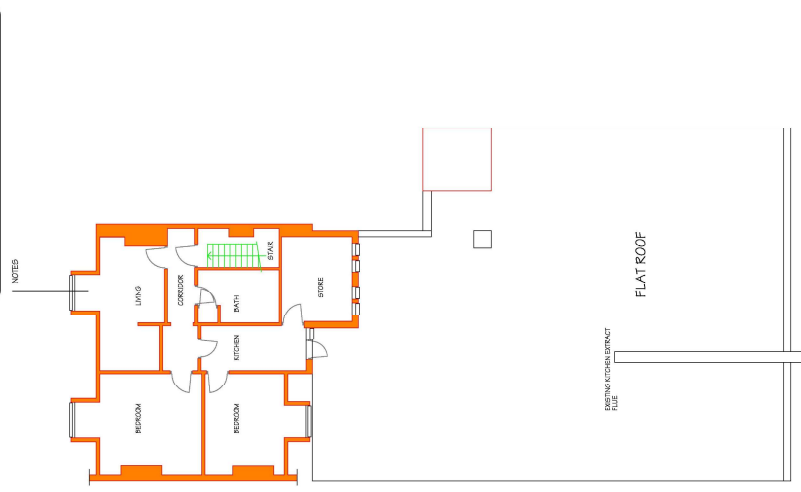

SECOND FLOOR PLAN

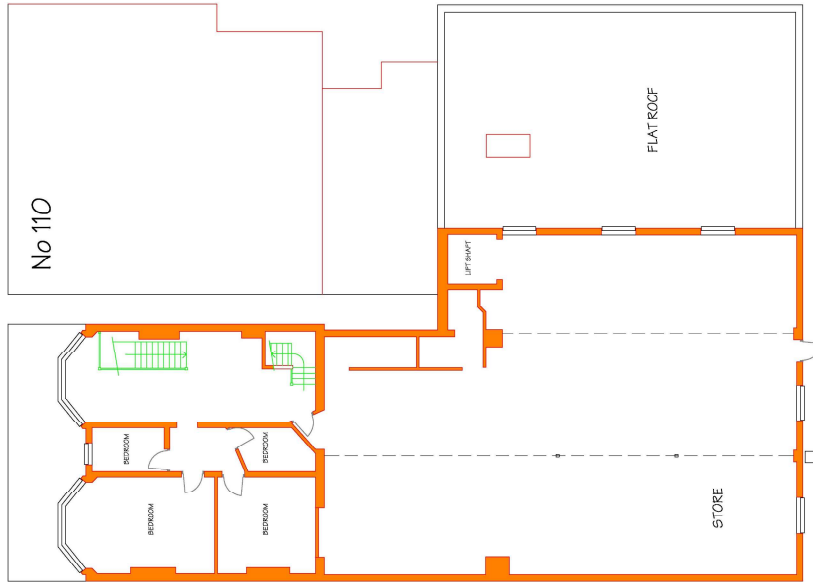


FIRST FLOOR PLAN




GROUND FLOOR PLAN - SCALE 1/100


REF	DATE	PLANNING APPLICATION	DESCRIPTION
1	MAY 2020	SHAGOR RESTAURANT ALTERATIONS	108 HAVILAT COURT ROAD - WESTCLIFF
EXISTING PLANS + ELEVATIONS			
JOB NUMBER	90596	DATE	08/07/20
DESIGN NUMBER	01	SCALE	1:100 + 1:500
Design <i>modeller</i>			
ARCHITECTURAL DESIGN - SPACE PLANNING - PROJECT MANAGEMENT 86 LONDON ROAD, WESTCLIFF, ESSEX - SS11 1PS TEL: 0772 382222 EMAIL: info@designmodeller.co.uk			

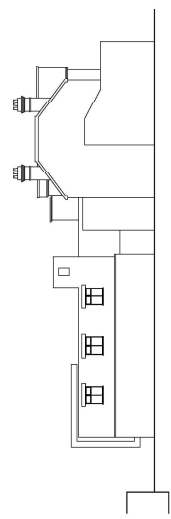

SIDE ELEVATION NORTH

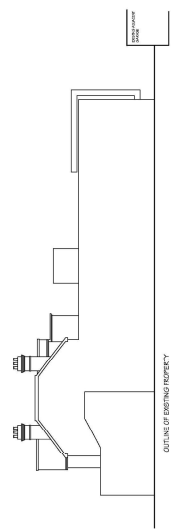

SIDE ELEVATION SOUTH

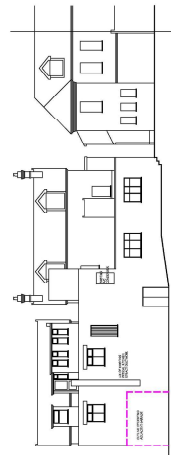

EAST ELEVATION - REAR - SCALE 1/200