


PROPOSAL
PROPOSED REAR ELEVATION & SECTIONS

▽ REAR PARAPET +27.69

△ ROOF +24.17


▽ REAR SECOND FFL +21.52

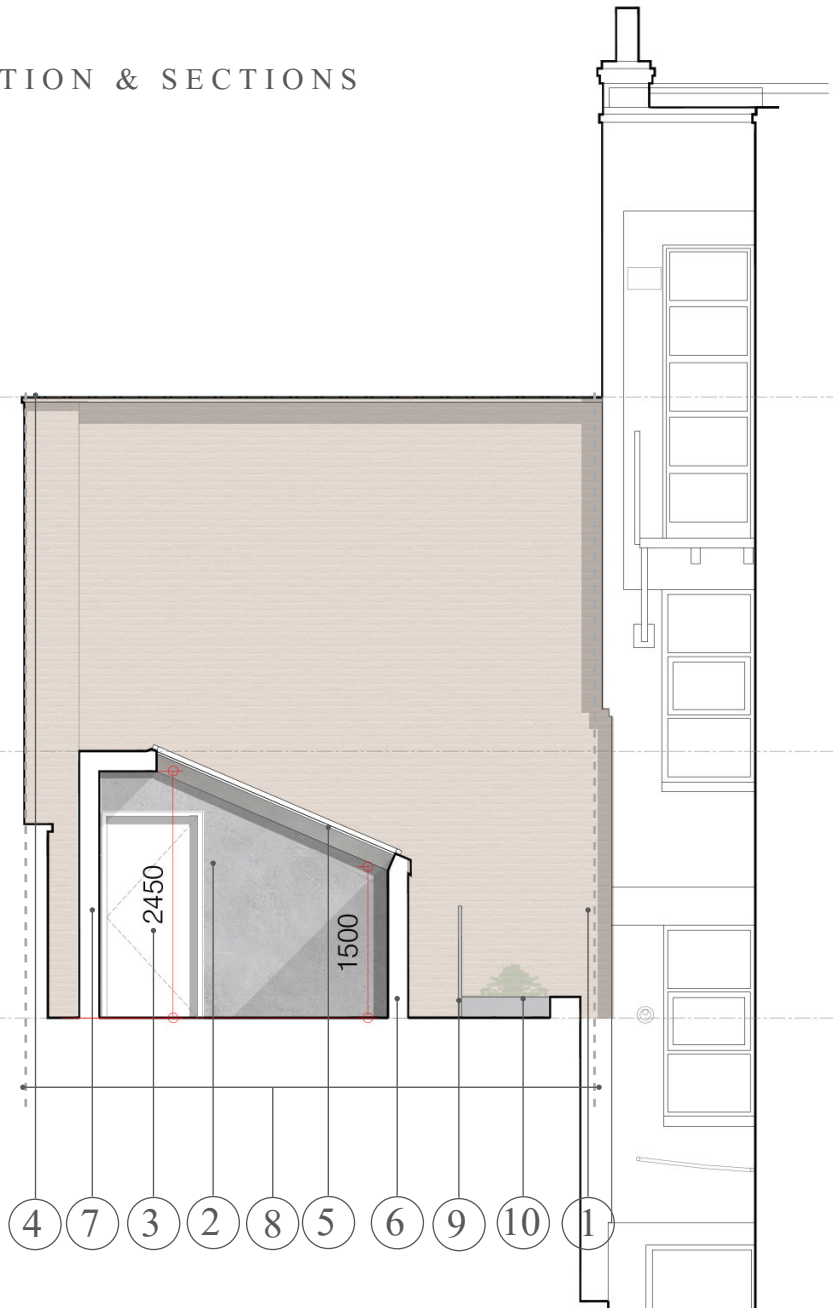

SECTION B-B
Conservatory

KEY


1. Kalei Lime Render – Suede I
2. Conservatory with sloped glazed roof
3. Door through to dwelling
4. Roof parapet
5. Glazed conservatory roof
6. Conservatory lean-to structure with dark metal cladding
7. Brick wall
8. 34 New Inn Yard (Rear elevation)
9. Solid parapet replaced with glazed balustrade to improve outlook.
10. Low level planter/flower box

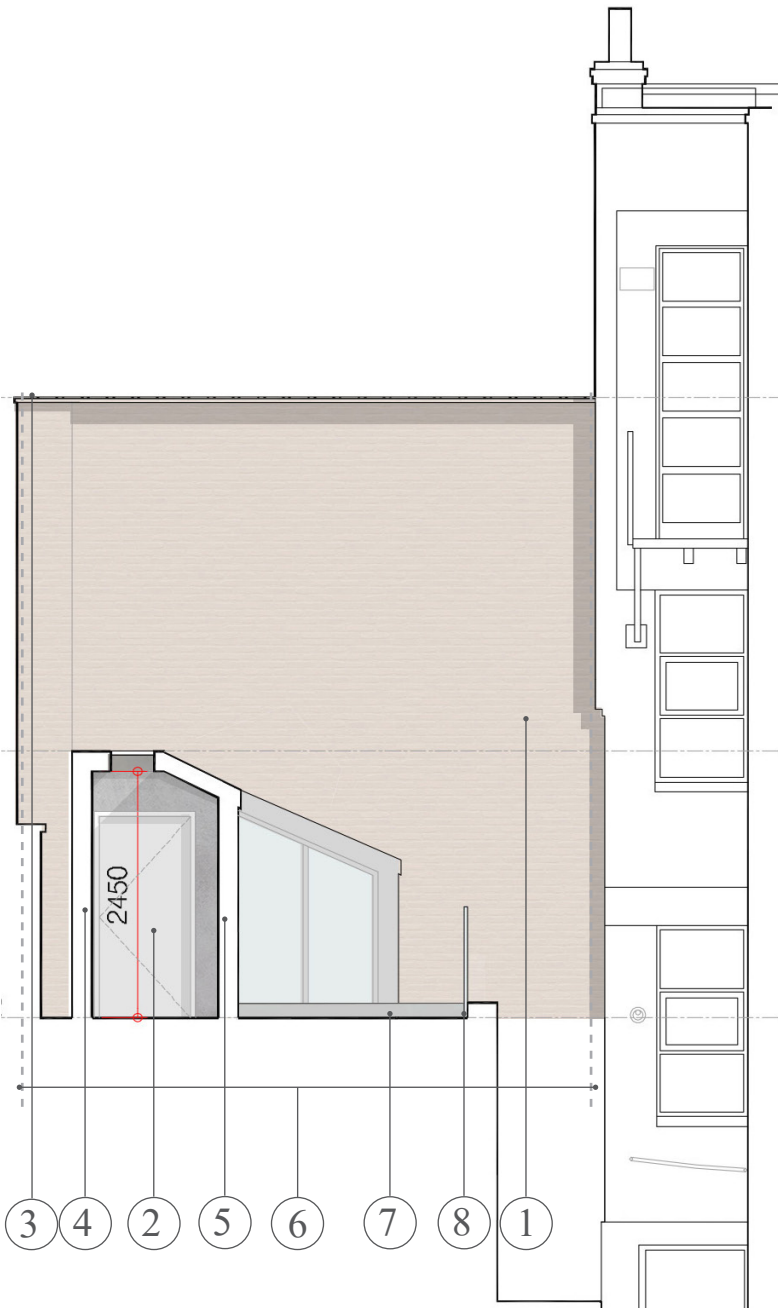

SECTION C-C
Linking Corridor

KEY


1. Kalei Lime Render – Suede I
2. Corridor link with roof lights
3. Roof parapet
4. Brick wall
5. Masonry wall with external dark metal cladding
6. 34 New Inn Yard (Rear elevation)
7. Atrium Rooflight
8. Solid parapet replaced with glazed balustrade to improve outlook

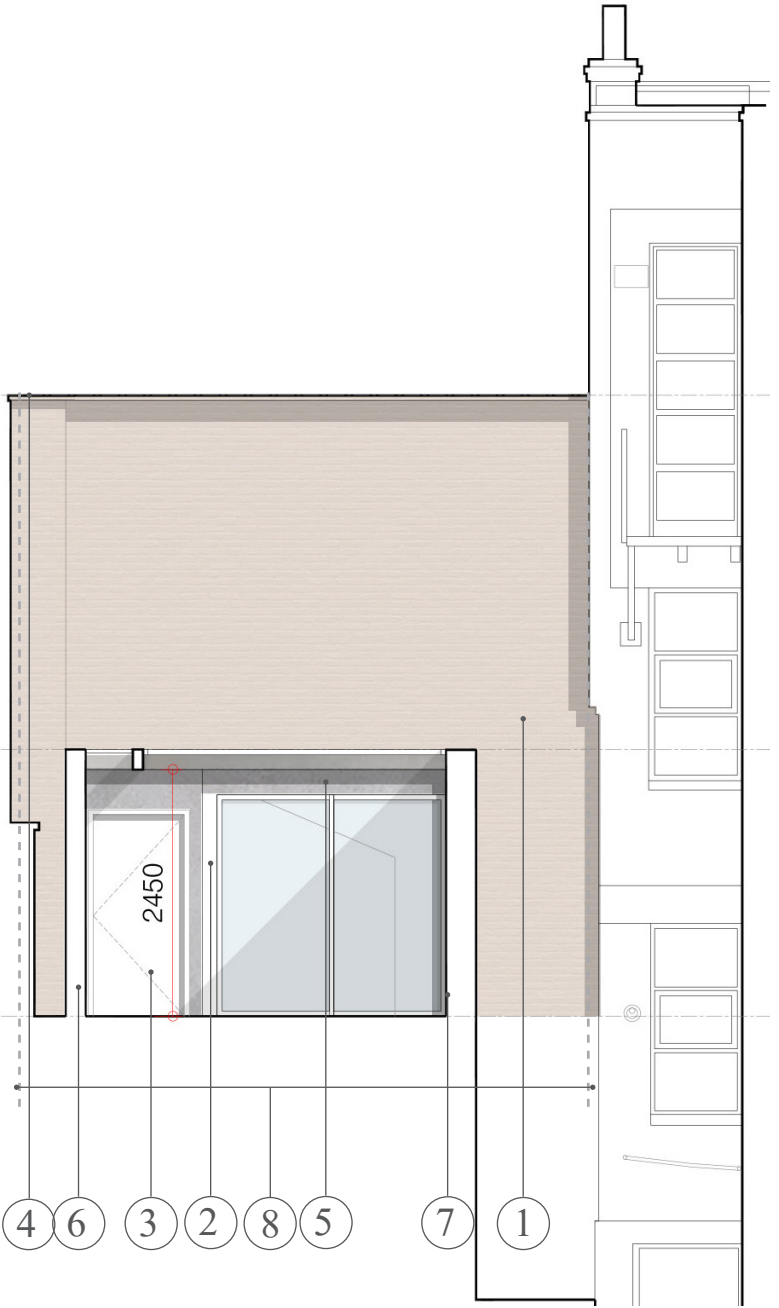

SECTION D-D
Orangery

KEY

1. Kalei Lime Render – Suede I
2. Orangery with flat glazed roof
3. Door through corridor link to Conservatory
4. Roof parapet
5. Glazed orangery roof
6. Brick wall
7. Masonry wall with external dark metal cladding
8. 34 New Inn Yard (Rear elevation)

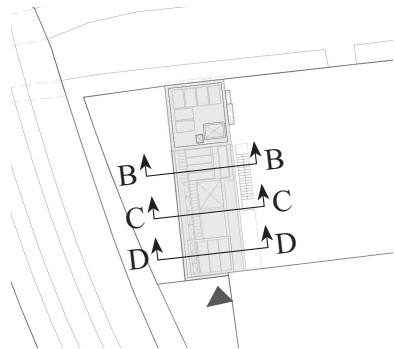

PROPOSED REAR ELEVATION & SECTIONS B-B, C-C & D-D

DRAWING no. 4001B 1:75@A3

