UNIT 2 BEAUMONT COURT
VICTORIA AVENUE, SOUTHEND

Scale : 1/100

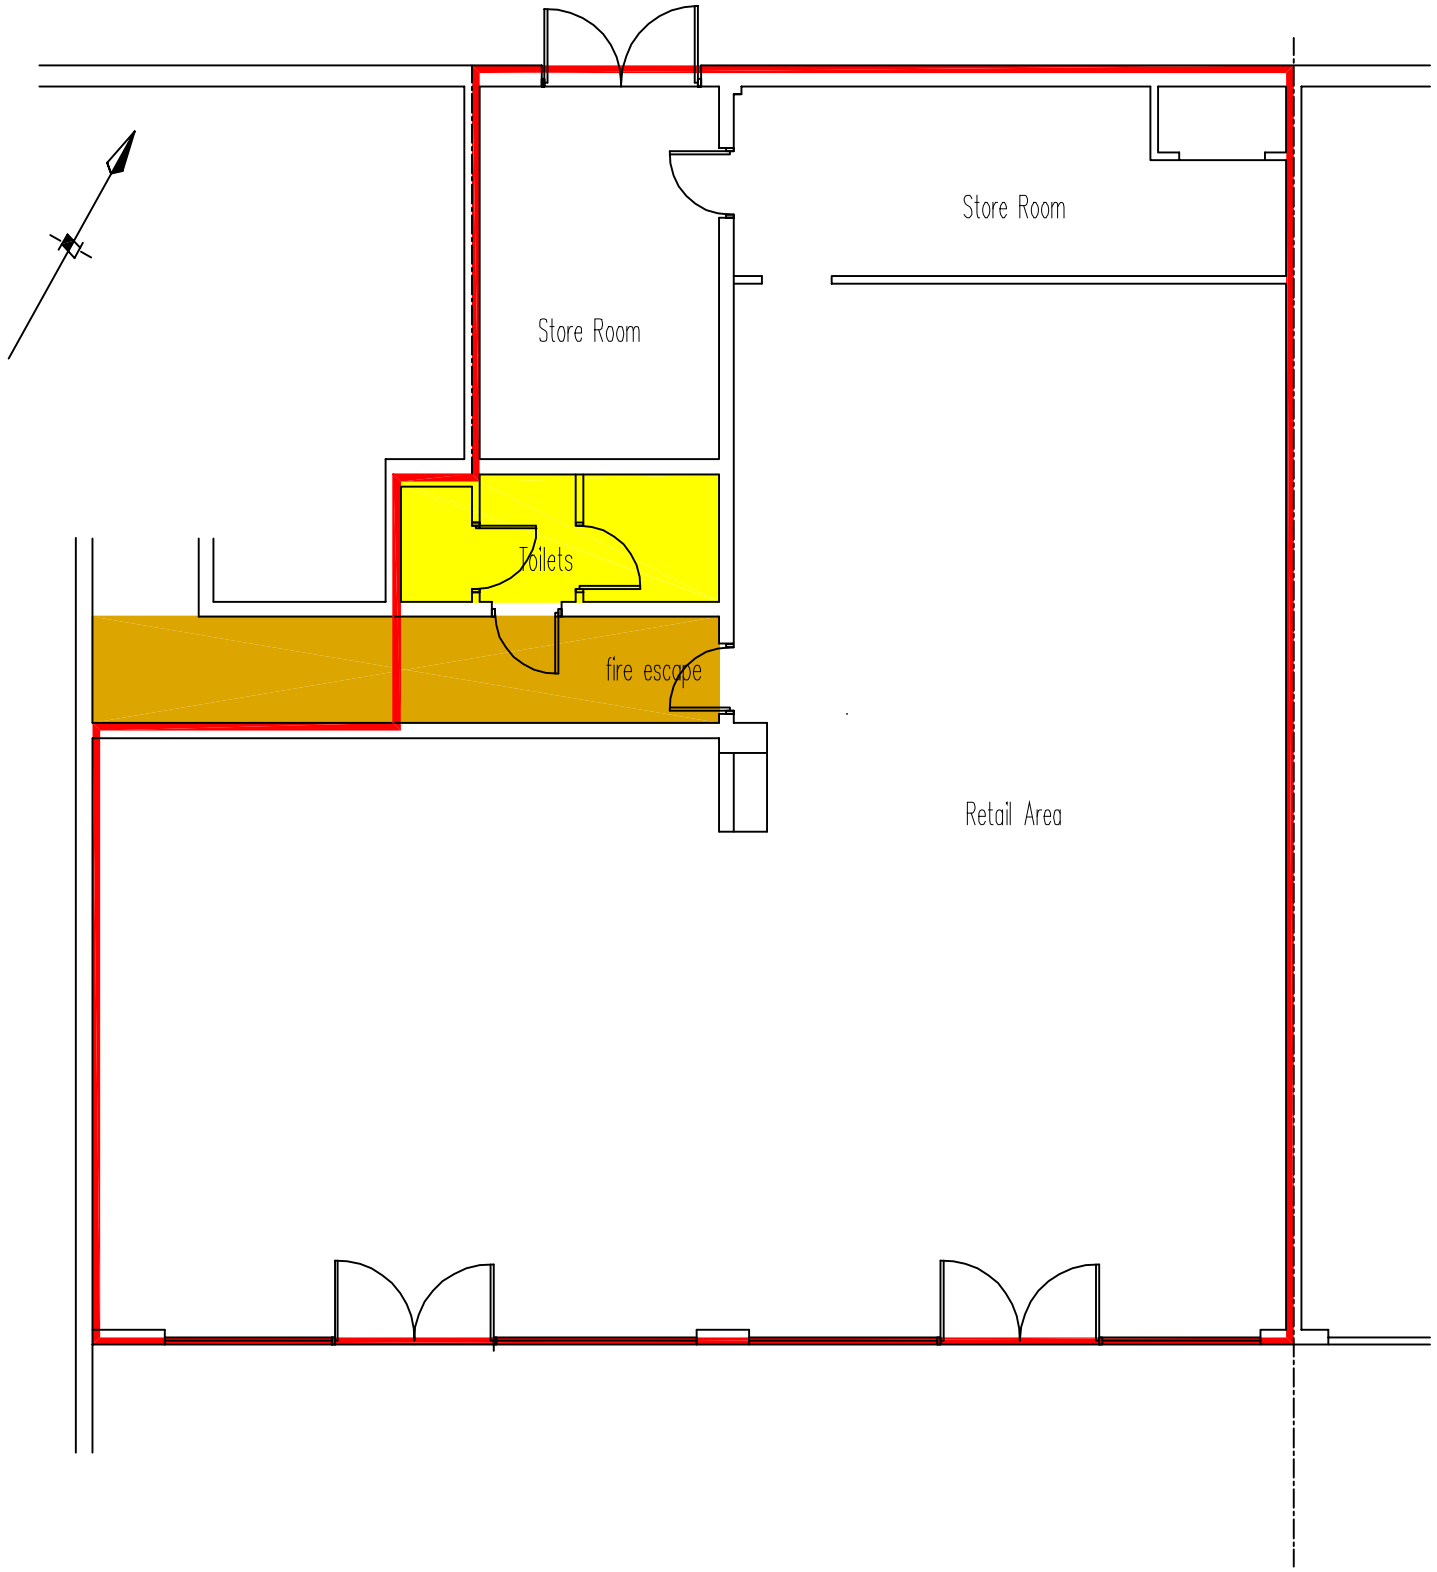

Ground Floor

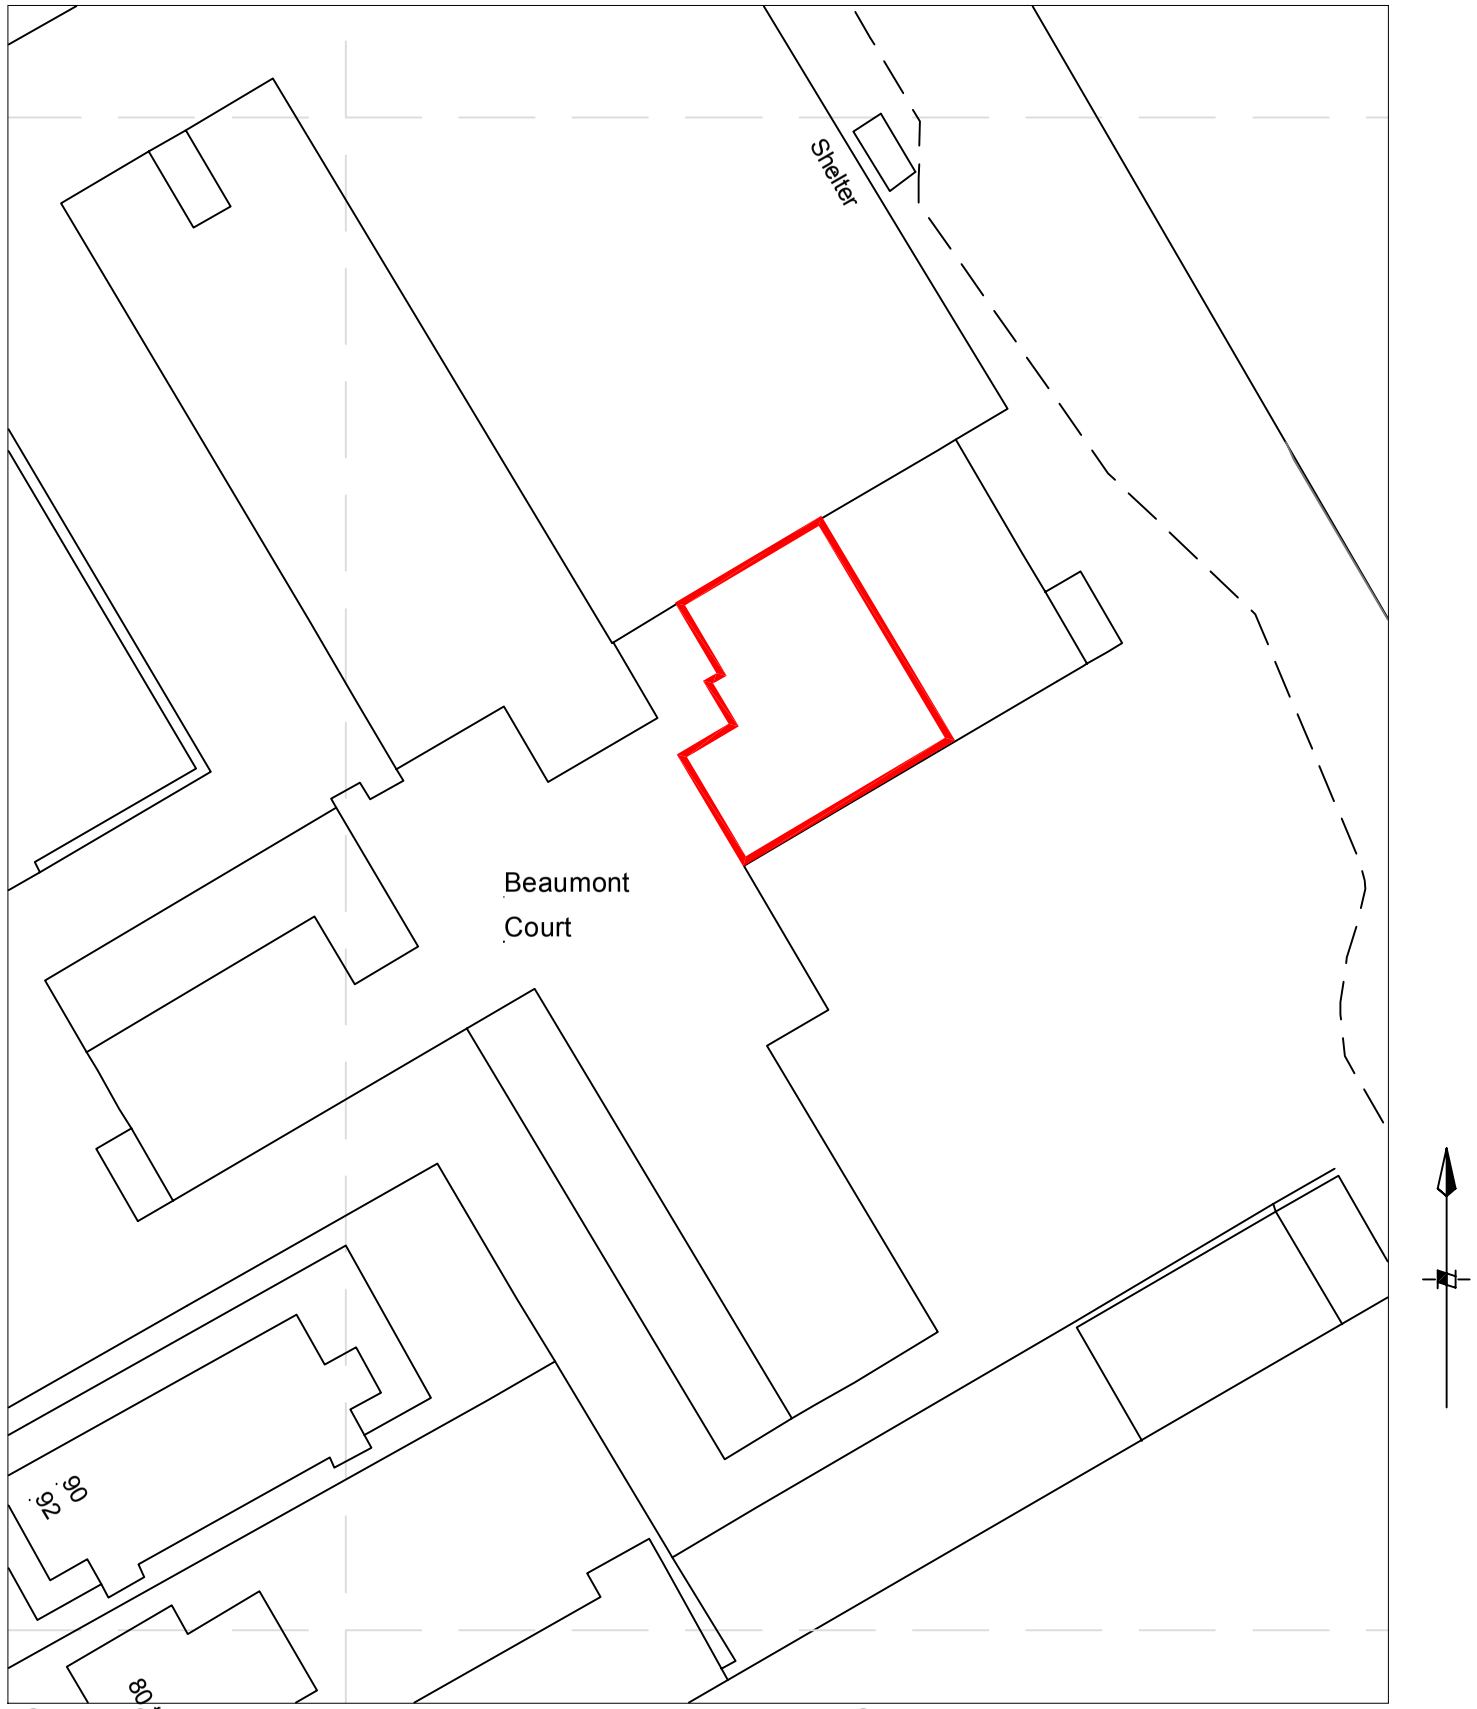

Crown Copyright and database rights 2025 licence no AC0000849896

Scale 1/500

Ivan Lambert Conveyancing Surveyor
Harvesters, Fambridge Road , Mundon , Maldon