REVISION	ISSUE	DATE
C0	CONSTRUCTION ISSUE	20/01/06
C1	PHASE TWO AREA INCLUDED	14/02/06

LEGEND

ELEVATION-DRAWING REFERENCE
SECTION-DRAWING REFERENCE
DETAIL LAYOUT-DRAWING REFERENCE
ASSEMBLY-DRAWING REFERENCE
STORE L-XX ROOM NAME/ NUMBER FOR FINISHES REFER TO SCHEDULE
+00.000 LEVEL
DR XX DOOR NO. FOR TYPE/ DETAIL REFERENCE REFER SCHEDULE
GE-XX WINDOW NO. FOR TYPE/ DETAIL REFRENCE'S REFER SCHEDULE
GRID LINE REFERENCE
W10/XXX WALL TYPE/ DETAIL REFRENCE. REFER TO SPECIFICATION

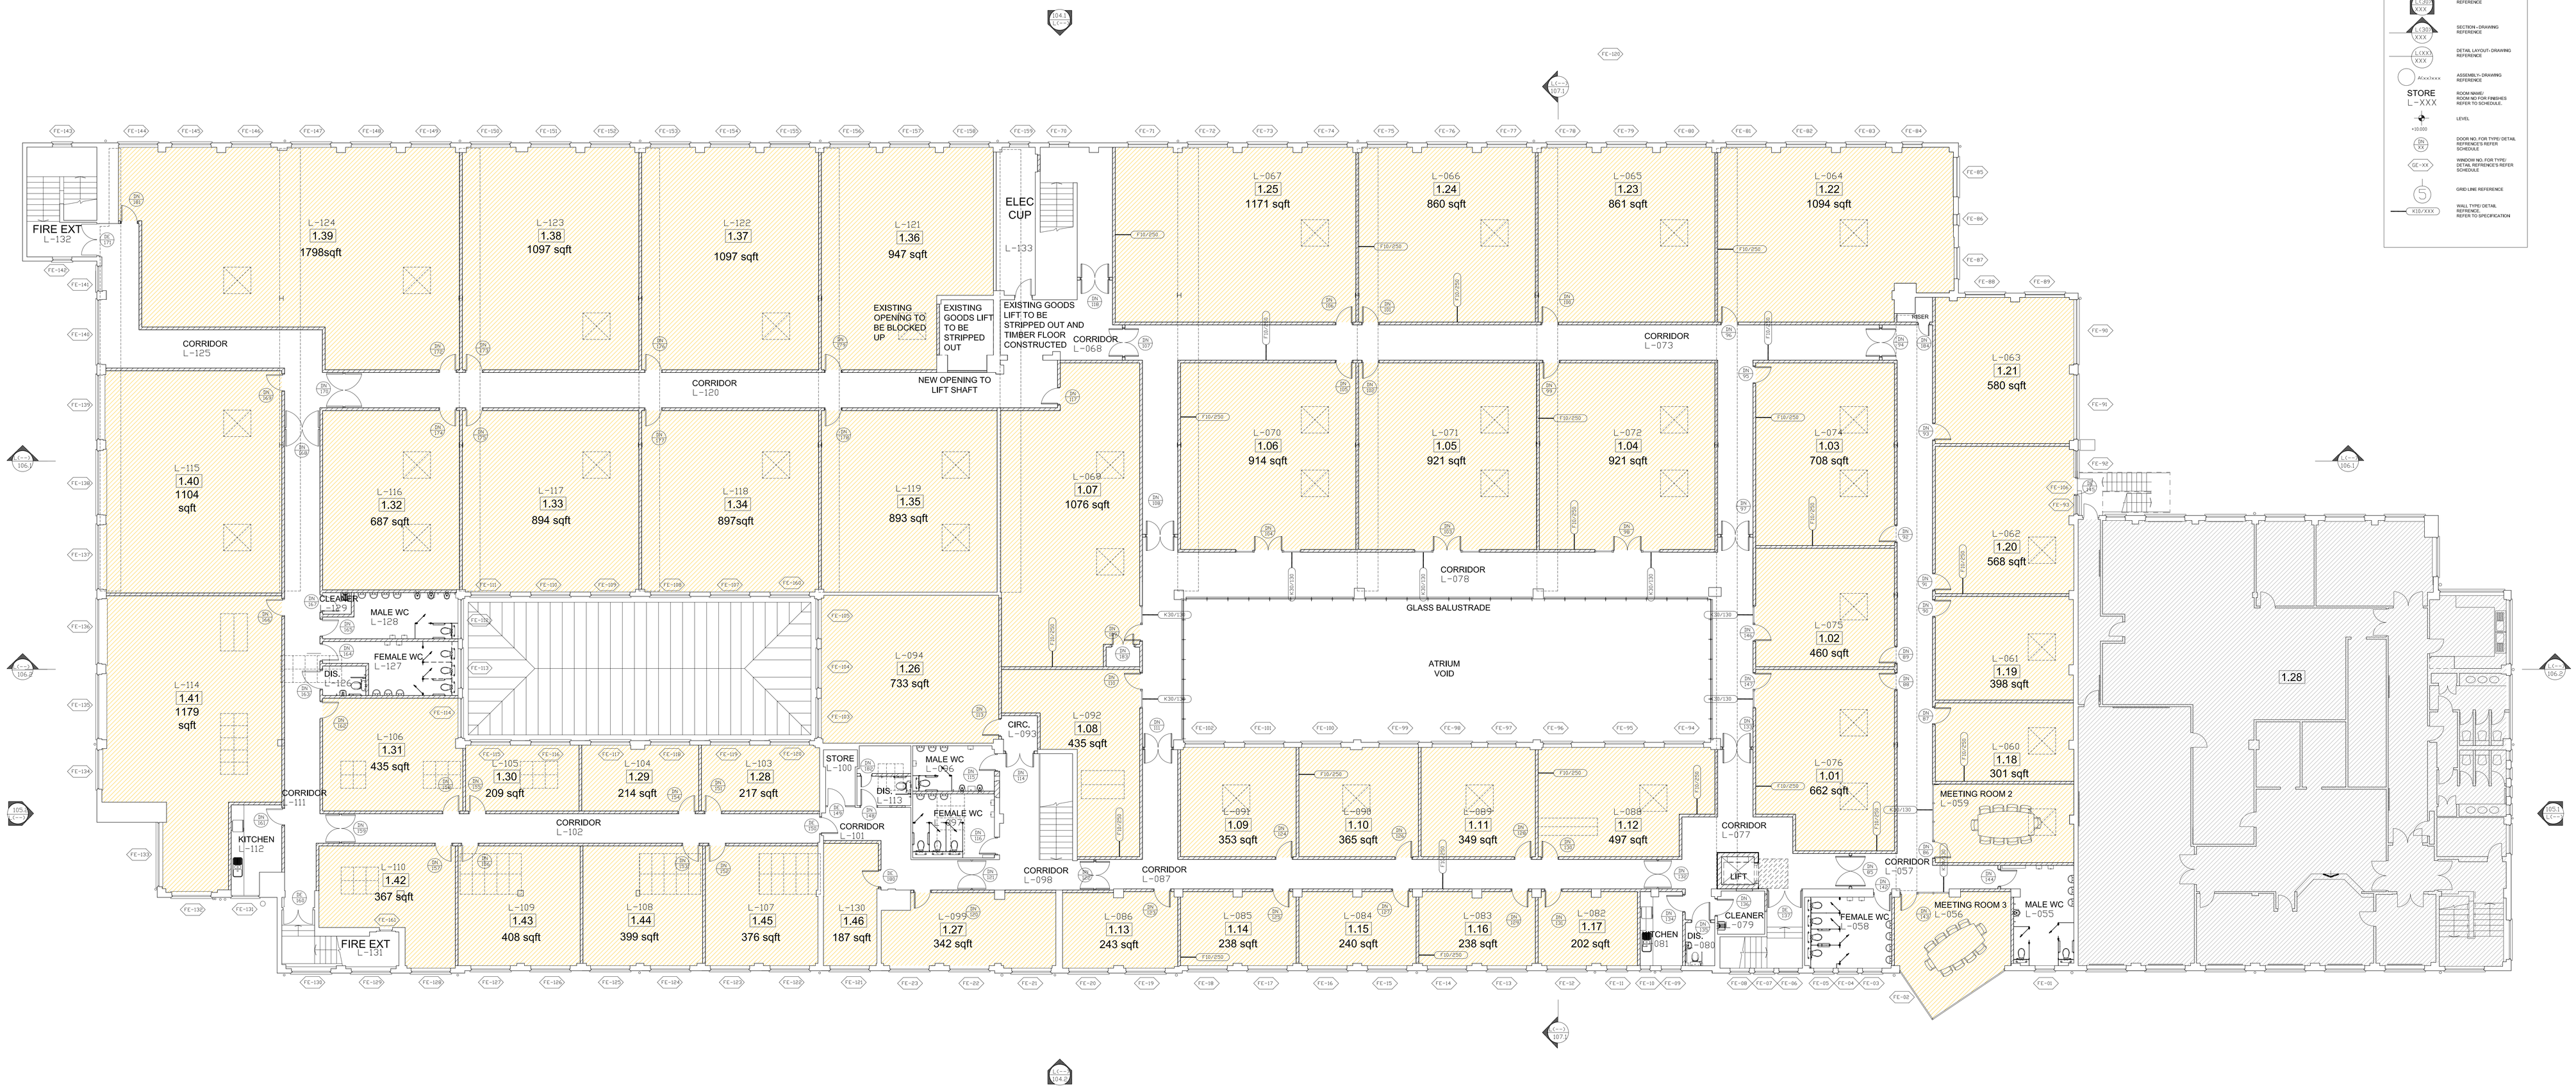

KEY:

BUSINESS UNITS

AREA TO BE STRIPPED OUT FOR PHASE 2

EXISTING TENANTS

PROPOSED FIRST FLOOR PLAN
1:100

north

POWER ROAD
FOR WORKSPACE MANAGEMENT
MAGENTA HOUSE, 85 WHITECHAPEL RD, LONDON E1 1DU

FSP
ARCHITECTS & PLANNERS
22 BOSTON PLACE
LONDON, NW1 6ER
tel. 020 7723 6090
fax. 020 7723 7096
e-mail. mail@fsp.uk.com

DRAWING STATUS :- CONSTRUCTION			
TITLE: PROPOSED FIRST FLOOR PLAN POWER ROAD CHISWICK			SCALE 1:100 PAPER
DRAWING NUMBER PROJECT 482 / TYPE L / ELEMENT (--) / LOCATION 102			ISSUE DATE 14/02/06 REVISION C1

DO NOT SCALE FROM THIS DRAWING.

ANY DISCREPANCIES BETWEEN DRAWINGS OR BETWEEN DRAWINGS AND ACTUAL SITE CONDITIONS SHOULD IMMEDIATELY BE BROUGHT TO THE ATTENTION OF THE ARCHITECTS.