

PLEASE NOTE:
1. The drawings must not be scaled
2. All dimensions must be checked on site and any discrepancies verified
3. This drawing and 3D model is the sole copyright of D Wilson Property Holding Group Ltd and no part may be reproduced without the written consent of the above
4. The issued 3D model contains uncontrolled information. Only rely on the published drawings

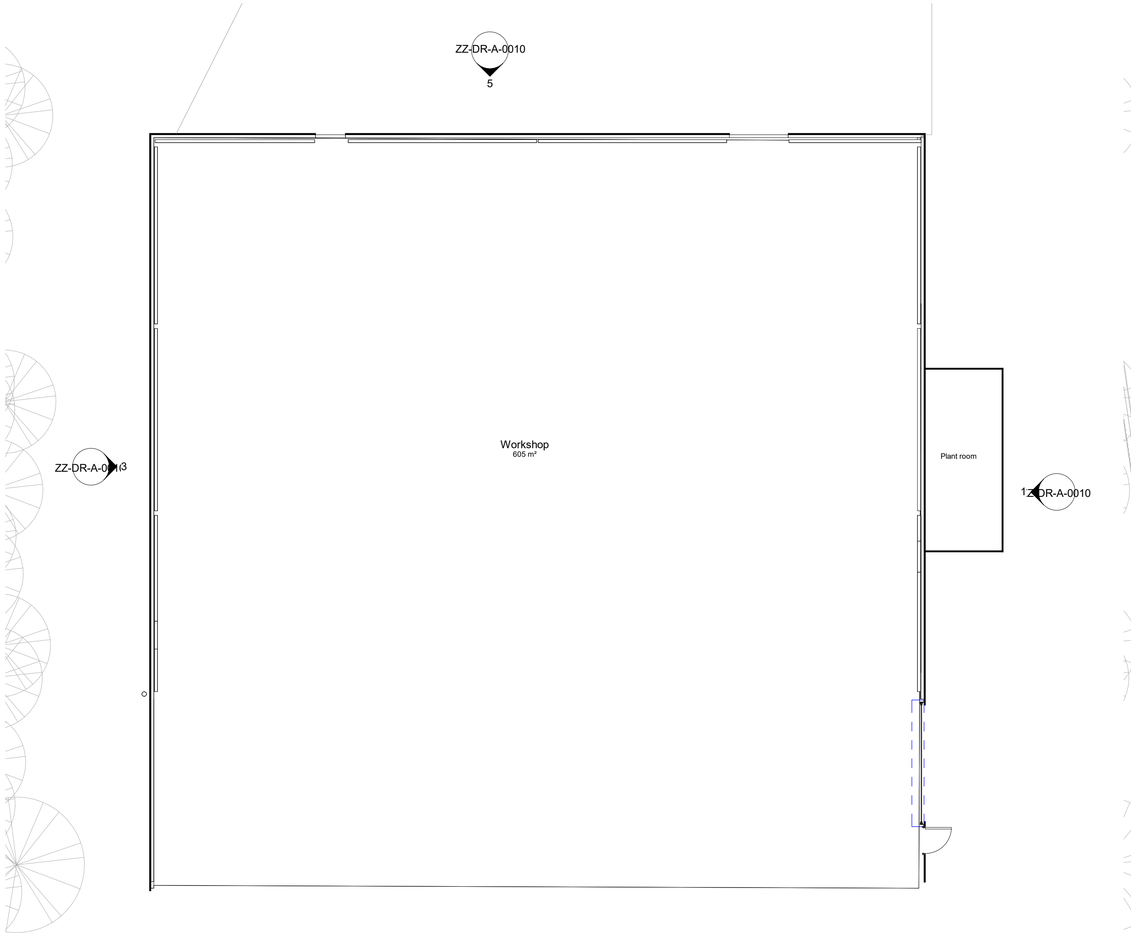

Existing Ground Floor Plan
1 : 100

7
ZZ-DR-A-0010

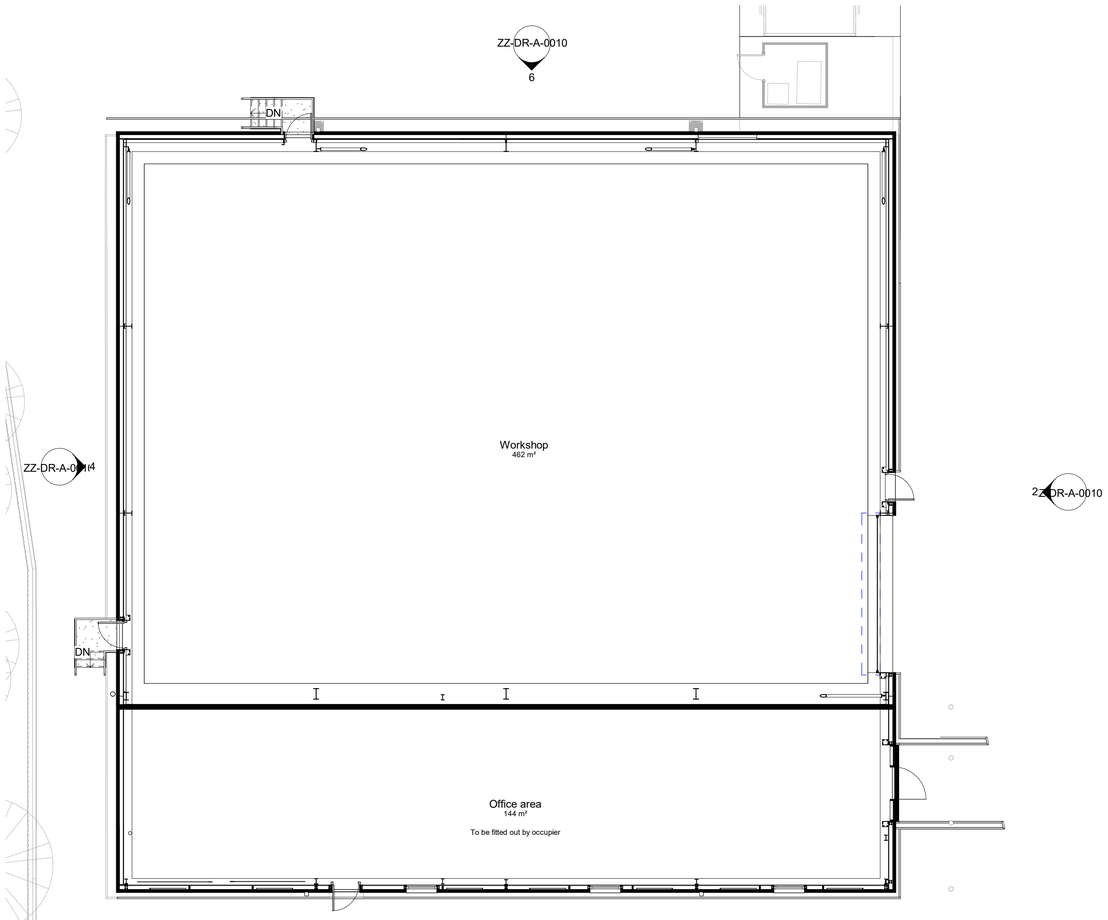

Proposed Ground Floor Plan
1 : 100

8
ZZ-DR-A-0010

REV	DESCRIPTION	DATE
P06	Masonry wall height increased	02.12.2025
P05	Building regs issue	13.06.2025
P04	Cladding tender issue	05.11.2024
P03	Planning issue	10.10.2024
P02	Cladding tender issue	16.04.2024
P01	Draft issue	09.04.2024

D WILSON
property holding group ltd.

Unit 9A, Parkrose Ind Est
Middlemore Road
Smethwick B66 2DZ
Tel: 0121 507 8444

CLIENT
D.Wilson Property (Cannock) Ltd

PROJECT / ADDRESS
Norton Aluminium, Norton Green Ln
Cannock WS11 9PS

DRAWING TITLE
Existing and Proposed Plans

DRAWING STATUS
Suitable for information

PROJECT No.	DRAWN BY	DATE	SCALE
7001	ML	Apr 2024	1 : 100

DRAWING NUMBER
7001-DWH-B01-ZZ-DR-A-0001

REV
P06