



1 Level 05 Proposed General Arrangement
1 : 100

Note:
This drawing is not to be scaled
The general contractor is to check all dimensions and notify the
designers of any discrepancies or omissions

This drawing is protected under Copyright.

Copyright remains the property of **HOP Interiors Ltd.** unless otherwise assigned.


Figured dimensions only to be taken from this drawing. DO NOT SCALE.

All dimensions to be verified on site prior to the commencement of work. Any structural
information on this drawing is indicative only. No structural details to be taken from this
drawing, all structural details to be referred to a structural engineer.
All contractors must visit the site and be responsible for checking all setting out
dimensions. Notify **HOP Interiors Ltd.** of any discrepancies prior to any manufacture or
construction works.

GENERAL ARRANGEMENT LEGEND

Symbols shown are not to scale - some symbols may not appear on the layout plan

JOINERY & FURNITURE REFERENCES

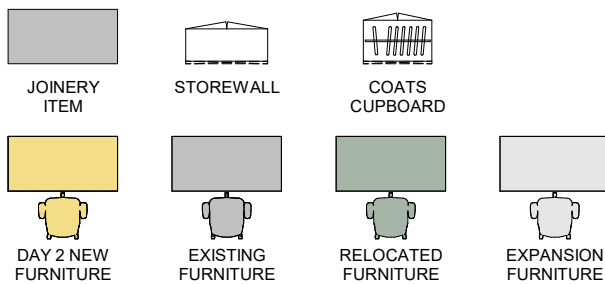

ROOM TAGS

01-05
Name (XX)

01
05
Name
XX

FLOOR NUMBER
ROOM NUMBER
ROOM NAME
OCCUPANCY

NOTES

- PLEASE NOTE PLANTING IS SHOWN FOR ILLUSTRATIVE PURPOSES ONLY. ALL PLANTING
ACCESSORIES & BLINDS ARE EXCLUDED FROM THE SCOPE OF WORKS. PLEASE REFER TO
FINISHES FITTINGS & EQUIPMENT SCHEDULE FOR DRESSING WITHIN THE SCOPE OF WORKS.
- PLEASE REFER TO PARTITION TYPES & SETTING OUT DRAWINGS FOR TYPES AND
CONSTRUCTION OF NEW WALLS & PARTITIONS
- ALL PROPOSALS ARE SUBJECT TO FORMAL APPROVALS FROM:
BUILDING CONTROL OFFICER
STRUCTURAL ENGINEERS
LOCAL STATUTORY AUTHORITIES, WHERE REQUIRED
APPOINTED ACOUSTICIAN, IF APPLICABLE

NET INTERNAL AREA

LEVEL 05 597.64 sqm 6,433 sqft
LEVEL 04 xxx.xx sqm x,xxx sqft
TOTAL 597.64 sqm 6,433 sqft

PROPOSED OCCUPANCY

ACCOMMODATION

OPEN PLAN WORKSTATIONS 56 No.
CO-WORKING WORKSTATIONS 10 No.
MEETING ROOM (10P) 2 No.
MEETING ROOM (8P) 1 No.
BOARDROOM (16P) 1 No.

TOTAL 68 No. WORKSTATIONS

P02	Status: DRAFT CONTRACT	18.09.2026	CVS
P01	First issuance - draft	07.09.2026	CVS
Rev	Description	Date	Intls



Hop Interiors Ltd
101 Turnmill Street
London
EC1M 5QP
020 8051 4430
info@hop-group
www.hop-group

Project Title CANNON GREEN

Client Cannon Green

Project Address

Cannon Green
27 Bush Lane
London
EC4R 0AN

Drawing ref.

GENERAL ARRANGEMENT - LEVEL 05

Date 17/09/2026 16:48:52 Scale 1 : 100
Checker Checker Orig Paper Size A1

Job No: **2168** Status **PRELIMINARY**

Project: Origin: Zone: Level: Type: Disc: Number: Rev:

2168-01-05-1005 P02