
EXISTING LAYOUT AND FURNITURE ON SITE



PROPOSED GENERAL ARRANGEMENT

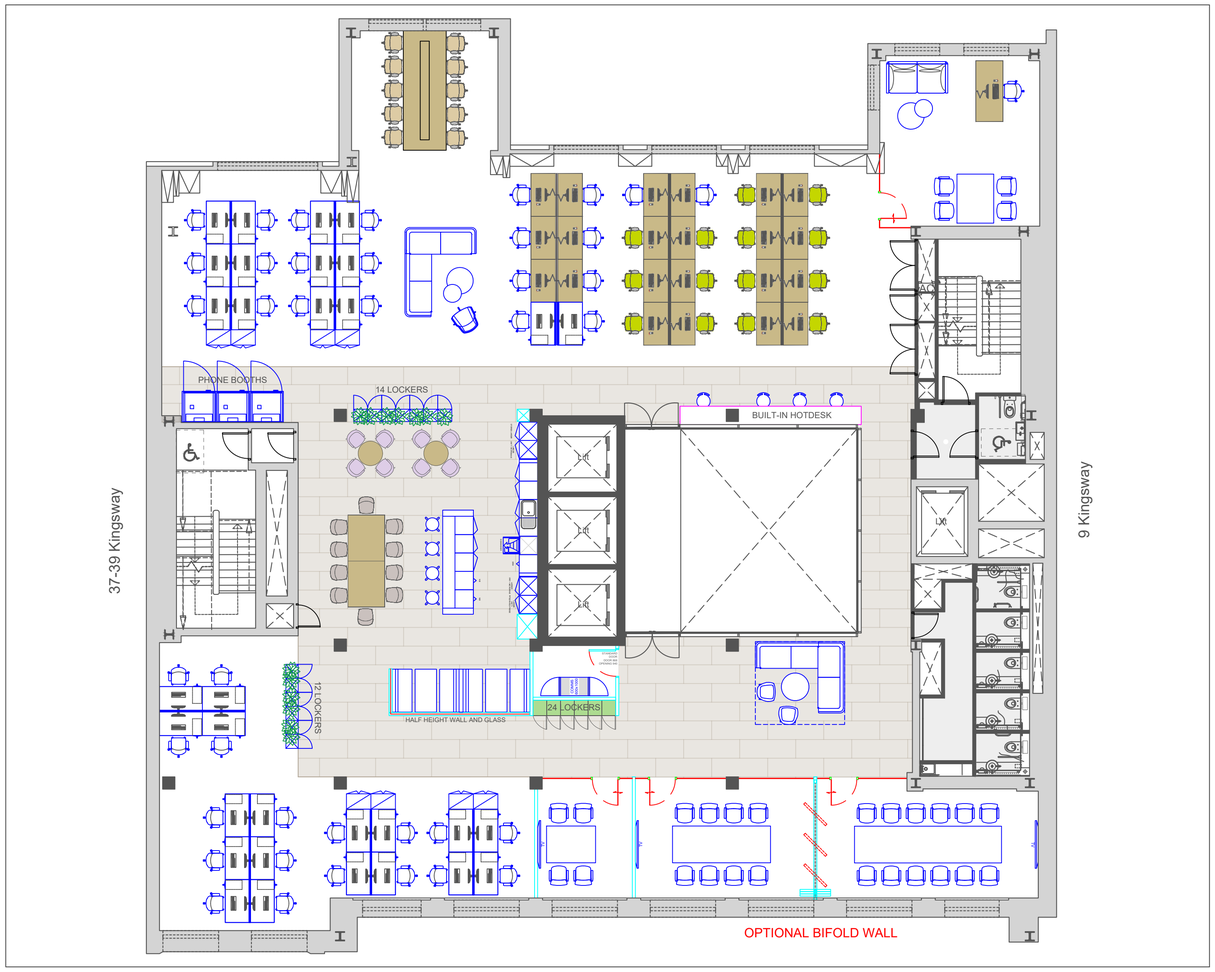

SPACEPLAN OCCUPANCY

- 54 SIT-STAND DESKS (1400mm x 800mm)
- 3 MEETING ROOMS (OPTIONAL BIFOLD WALL)
- LARGE PRIVATE CORNER OFFICE
- LARGE TEAPOINT BREAKOUT
- 14 HOTDESK POSITIONS
- LOUNGE SEATING (OR EXPANSION DESK SPACE)
- HOLDING AREA / RECEPTION AREA
- COMMS ROOM
- 50 LOCKERS

THIS DRAWING IS NOT TO BE SCALED

This drawing is the property of Studio11 Interiors and may not be copied or reproduced without consent. All dimensions must be checked on site before commencing work.Studio11 Interiors asserts full Intellectual Property Rights in connection with designs, layouts and information contained within this drawing. Rights are transferred to the named client only upon receipt of full agreed payment in connection with services provided.

Ceiling Height: -

Sill Height: -

Existing Partition to Remain

New 100mm solid partition constructed from FFL to suspended ceiling level, using two sheets of 12.5mm plasterboard either side of a 48mm galvanized steel stud with Rockwool infill.

Demolitions

Double Glazing

Single Glazing

Existing Glazing to Remain.

Existing Double Door to remain

Existing Leaf and a half Door to remain

Existing Single Door to remain

Domestic style panelled door
DOOR 838 - OPENING 910

Standard solid door
DOOR 868 - OPENING 940

Vision Panel

New Solid Leaf and a Half Door

New Frameless Glass Door

New Frameless Double Glass Door

New Glass Door with Frame

New Glass Double Door with Frame

New Sliding Solid Door

New Sliding Glass Door

NO.	DATE	REVISIONS	BY

PROPOSED

APPROVED BY: DATE:

studio eleven

MERCHANTS HOUSE, 5-7 SOUTHWARK STREET, LONDON, SE1 1RQ

Client:
-

Site Address:
33 KINGSWAY
LONDON, WC2B 6UF

Title:
SEVENTH FLOOR
GENERAL ARRANGEMENT (CAT A+)

Drawn:	PB	**Scale:**	1:100@A1
Sqm/sqft	6013/599	**Date:**	02/09/26

2202	07	GA	B
Project No	Floor	Detail	Rev