


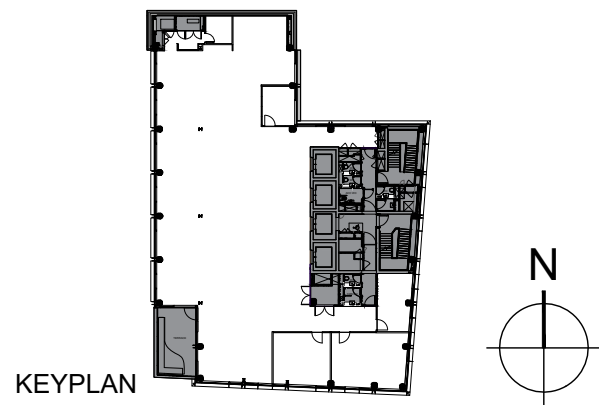

NOTES

IKON GROUP LTD DO NOT ACCEPT LIABILITY FOR ANY ERRORS AND OMISSIONS ARISING FROM THE PREPARATION OF BASE BUILD DRAWINGS WHICH ARE DERIVED FROM ORIGINAL MATERIAL PROVIDED BY OTHERS.

ALL DISCREPANCIES ARE TO BE REPORTED TO IKON GROUP LTD.

GRID LINES ARE FOR REFERENCE PURPOSES ONLY.

ALL DIMENSIONS TO BE VERIFIED BY CONTRACTOR ON SITE PRIOR TO ANY WORKS COMMENCING.

DO NOT SCALE FROM THIS DRAWING.

THIS DOCUMENT IS THE PROPERTY OF IKON GROUP LTD. COPYRIGHT IS RESERVED BY THEM, AND THE DRAWING IS ISSUED ON THE CONDITION THAT IT IS NOT COPIED, REPRODUCED OR RETAINED BY, NOR DISCLOSED TO ANY UNAUTHORISED PERSON, EITHER WHOLLY OR IN PART, WITHOUT THE CONSENT IN WRITING FROM IKON GROUP LTD.

THIS DRAWING IS NOT TO BE SCALED

REV	DESCRIPTION	DATE
C2	FURN+GLAZED PARTITIONS UPDATED	09.06.26
C1	CONSTRUCTION ISSUE	15.05.26
P3	CONTRACT ISSUE - UPDATE	12.05.26
P2	CONTRACT ISSUE	24.04.26
P1	FIRST ISSUE	10.04.26

CONSTRUCTION

IKON+ IKON Group Ltd
55 Bartholomew Close
London
ECA1 7BF

IN PARTNERSHIP WITH:

**DESIGN
WITH
NARRATIVE**

Client:
YardNine

Site Address:
100 FETTER LANE
LONDON
EC4A 1ES

Title:
LEVEL 07
GENERAL ARRANGEMENT PLAN

Drawn:	CD	Scale:	1:100
Checked:	NA	Date:	07/04/26

1084W	A	07	GA	C2
Project No	Discipl	Floor	Detail	Rev