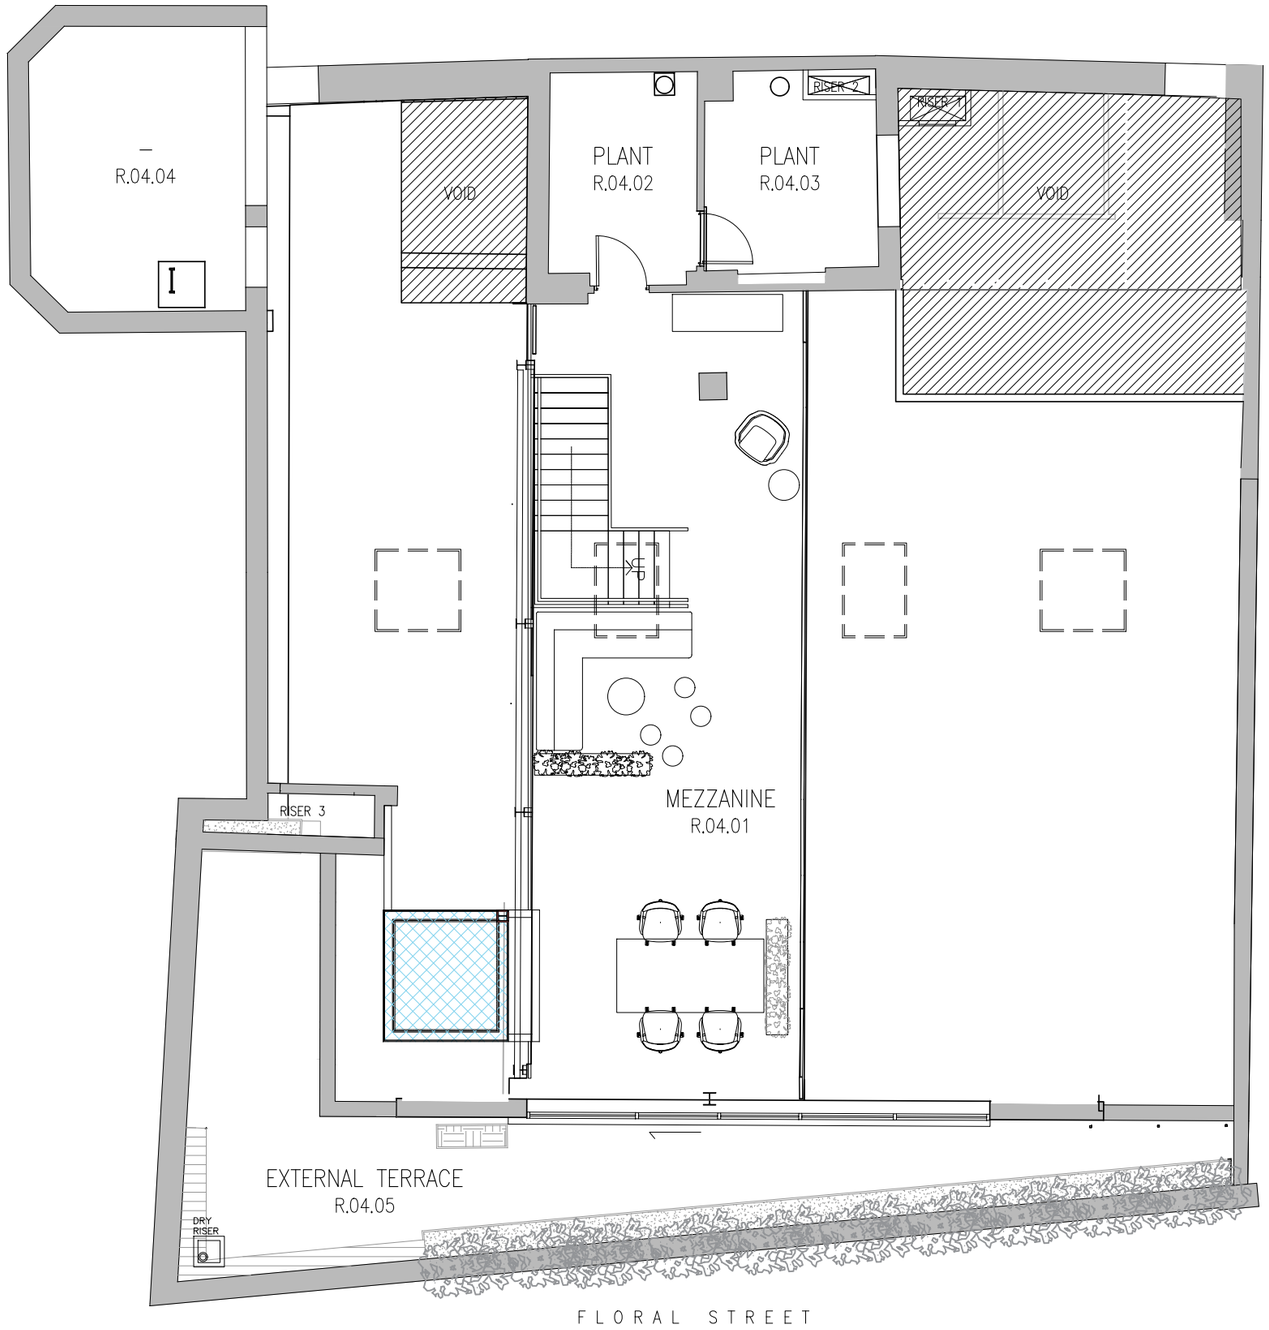

NOTE:

TO BE READ IN CONJUNCTION WITH NOTE SHEET:
P165–19–I–00–600

DUE TO INACCURATE SURVEY DRAWINGS ALL
DIMENSIONS MUST BE VERIFIED ON SITE

DO NOT SCALE ANY DIMENSIONS OFF THIS DRAWING. ANY DISCREPANCIES BETWEEN THIS DRAWING AND OTHER INFORMATION ARE TO BE REFERRED TO SHAW STUDIOS. WHERE THE DRAWING RELATES TO AN EXISTING BUILDING
OR COMPLETED CONSTRUCTION THE CONTRACTOR IS RESPONSIBLE FOR CHECKING THAT THERE IS NO CONFLICT BETWEEN ACTUAL BUILDING DIMENSIONS AND DRAWING DIMENSIONS. IN THE EVENT OF DISCREPENCIES BETWEEN THIS DRAWING AND SUBCONTRACTORS APPROVED WORKING DRAWINGS FOR RELEVANT BUILDING COMPONENTS, THE SUBCONTRACTORS DRAWING SHALL TAKE PRECEDENCE,
ANY CONFLICTS ARISING OUT OF INFORMATION AS NOTED ABOVE MUST BE REPORTED IMMEDIATELY TO SHAW STUDIOS. THIS DRAWING IS THE COPYRIGHT OF SHAW STUDIOS. ALL DIMENSIONS ARE IN MILLIMETRES UNLESS OTHERWISE STATED.

N

0 5m 10m
SCALE BAR 1:100

REV	DATE	PURPOSE OF ISSUE	BY
T1	26.09.25	STAGE 3 ISSUE	SH
S1	18.09.25	ISSUED FOR PLANNING	EO
P1	02.09.25	DESIGN DEVELOPMENT	EO

client
SHAFTESBURY CAPITAL
REGAL HOUSE, 14 JAMES STREET
LONDON. WC2E 8BU

project
BUILDING REFURBISHMENT
9-10 FLORAL STREET
LONDON. WC2E9HW

drawing title
FOURTH FLOOR MEZZANINE
GENERAL ARRANGEMENT PLAN

date	scale	dwn.
25.07.25	1:100@A3	PG

drawing number	rev.
P318-24-I-03-104	T1

©

shaw
Unit 209, Bon Marche Centre,
241-251 Ferndale Road,
London. SW9 8BJ
Tel: 020 7274 3506
www.shawstudios.co.uk

status
STAGE 3 ISSUE