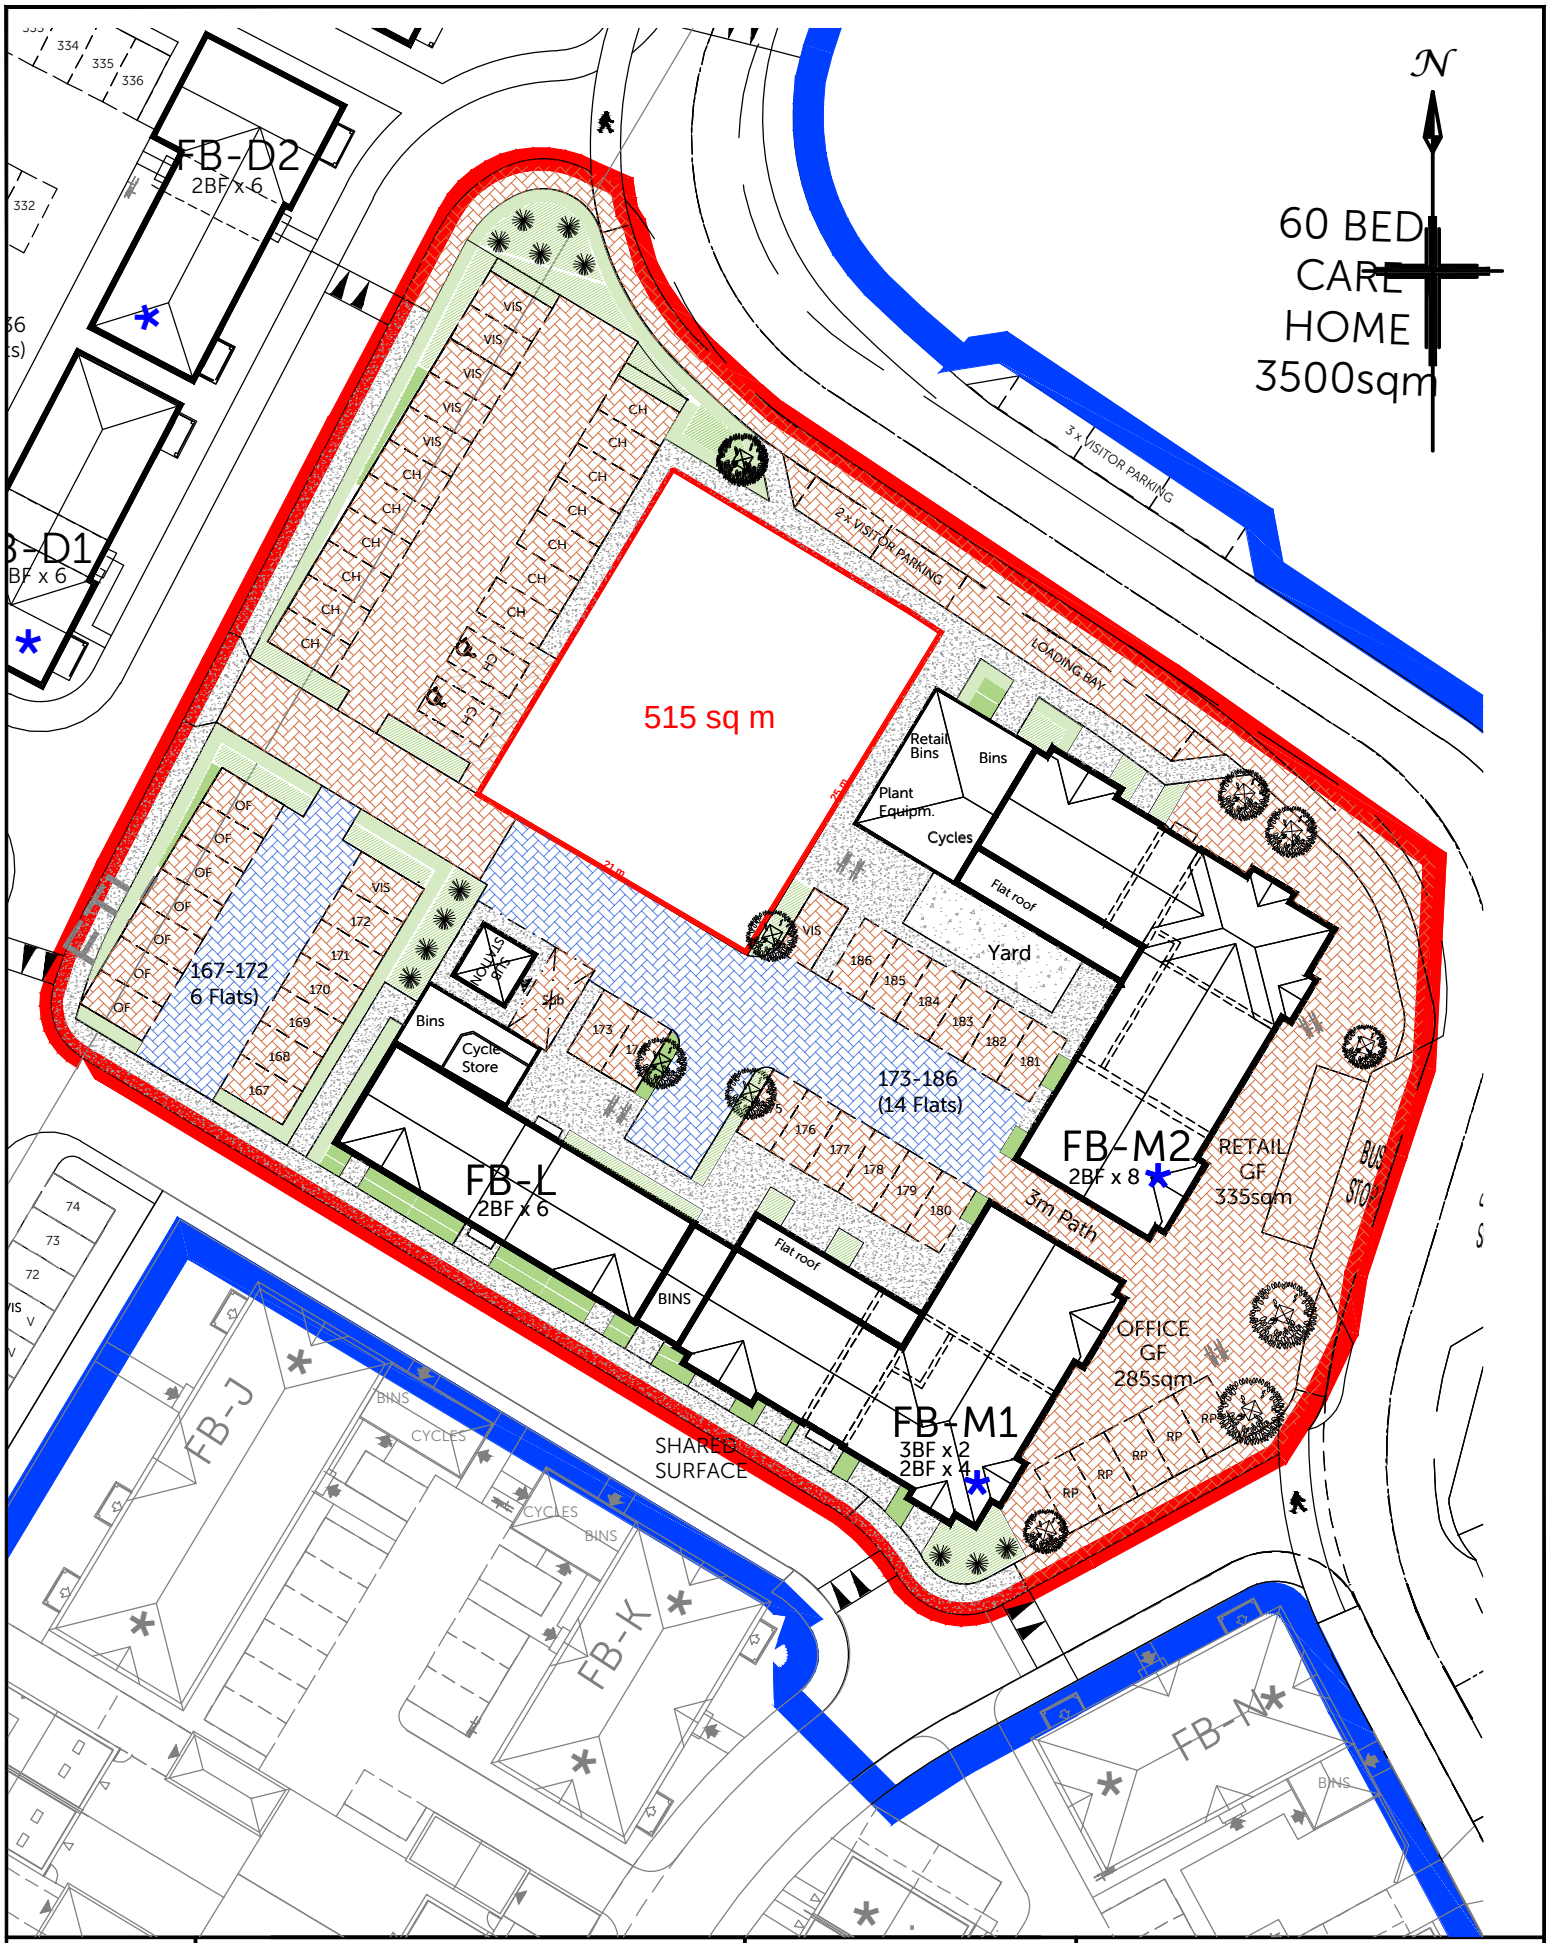

SITE:	CANFORD PHASE 1.4		
DRAWING	PROPOSED COMMUNITY HUB LAND		
SCALE:	1:500 @A4	DATE:	13/07/2026

Taylor Wimpey Southern Counties
Colvedene Court
Wessex Way
Wessex Business Park
Colden Common
WINCHESTER.
SO21 1WP.

Tel.: 01962 676700
Fax.: 01962 711516
www.taylorwimpey.co.uk

Taylor Wimpey