



ALL DIMENSIONS MUST BE SITE CHECKED

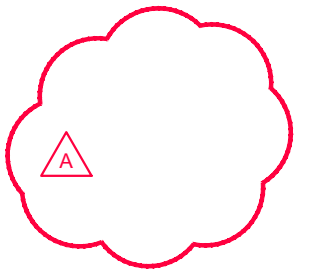

KEY	
	OUT OF SCOPE
	EXISTING
	DEMOLITION
	NEW CRITIAL STYLE GLASS PARTITION W/ GLASS DOORS COLOUR TBC
	LVT - INTERFACE NORTHERN GRUIN NATURAL SATIN
	NEW CARPET THROUGH-OUT INTERFACE PAVER COLOUR TBC
	FEATURE WALLPAPER TEKTURA COAST 18597
	TEKTURA ZINTRA CORDUROY ACOUSTIC PANEL LINEN
DECORATING - WALLS CROWN B8760G/ MEETING ROOMS CROWN TURTON WHITE / FOCUS ROOMS CROWN MILKING LANE. WOODWORK IN RAL 9010	
	NEW ISLAND - HOWDENS CLERKENWELL SUPER MATT SANDSTONE WITH CORIAN Limestone PRIMA CONCRETE WORKTOP - NEW WORKTOP TO EXISTING TEAPPOINT IN UNIT 1.
	TILED SPLASHBACKS & BARISLAND BACKBOARDS - JOHNSONS TILES MASHKO KHAKI 230x115MM W/ MAPEI JASMINE GROUT
	BESPOKE/JOINERY EGGER H1362 ST12 LIGHT BARONIA OAK
	WAVE TRACK CURTAIN BANCROFT MIST TAUPE
	NEW FURNITURE
	EXISTING FURNITURE
	FEATURE PENDANTS NORDLUX GRANT 25 BRASS
	WALL LIGHTS - INDUSTRY BOSTON SINGH BRASS
	WALL LIGHTS - NORDLUX VIRELLE 32 BRASS

B	REVISIONS FOLLOWING FEEDBACK 01.11 AC		
A	REVISIONS TO LAYOUT FOLLOWING SITE MEETING 24.09 AC		
REVISION		COMMENTS	
CLIENT REVIEW & ACCEPT			
Date	Approval ref		Name
Issue: COMMENT			
Subject to Building Control Approval			
Client: Hudson Advisers			
Site Address:		Title:	
1st Floor, Clarence House, 4 Matthew Parker Street, London SW1		CAT A+ GA	
Date:	MAY 2026		Scale: 1: 50 @ A1
Drawn by:	AC	Checked by:	KF Approved by: DP
Quote / Job no:		Q3057 Project ref: MP	
Company:	Volume:	Floor No:	Type/Role: Drg No: Rev:
DPD	Z1	01	DRW 0008 B
dp designs			
27a Harris Business Park, Hanbury Road, Bromsgrove Worcestershire B60 4DJ			
01527 839900 DPDESIGNS.CO.UK			

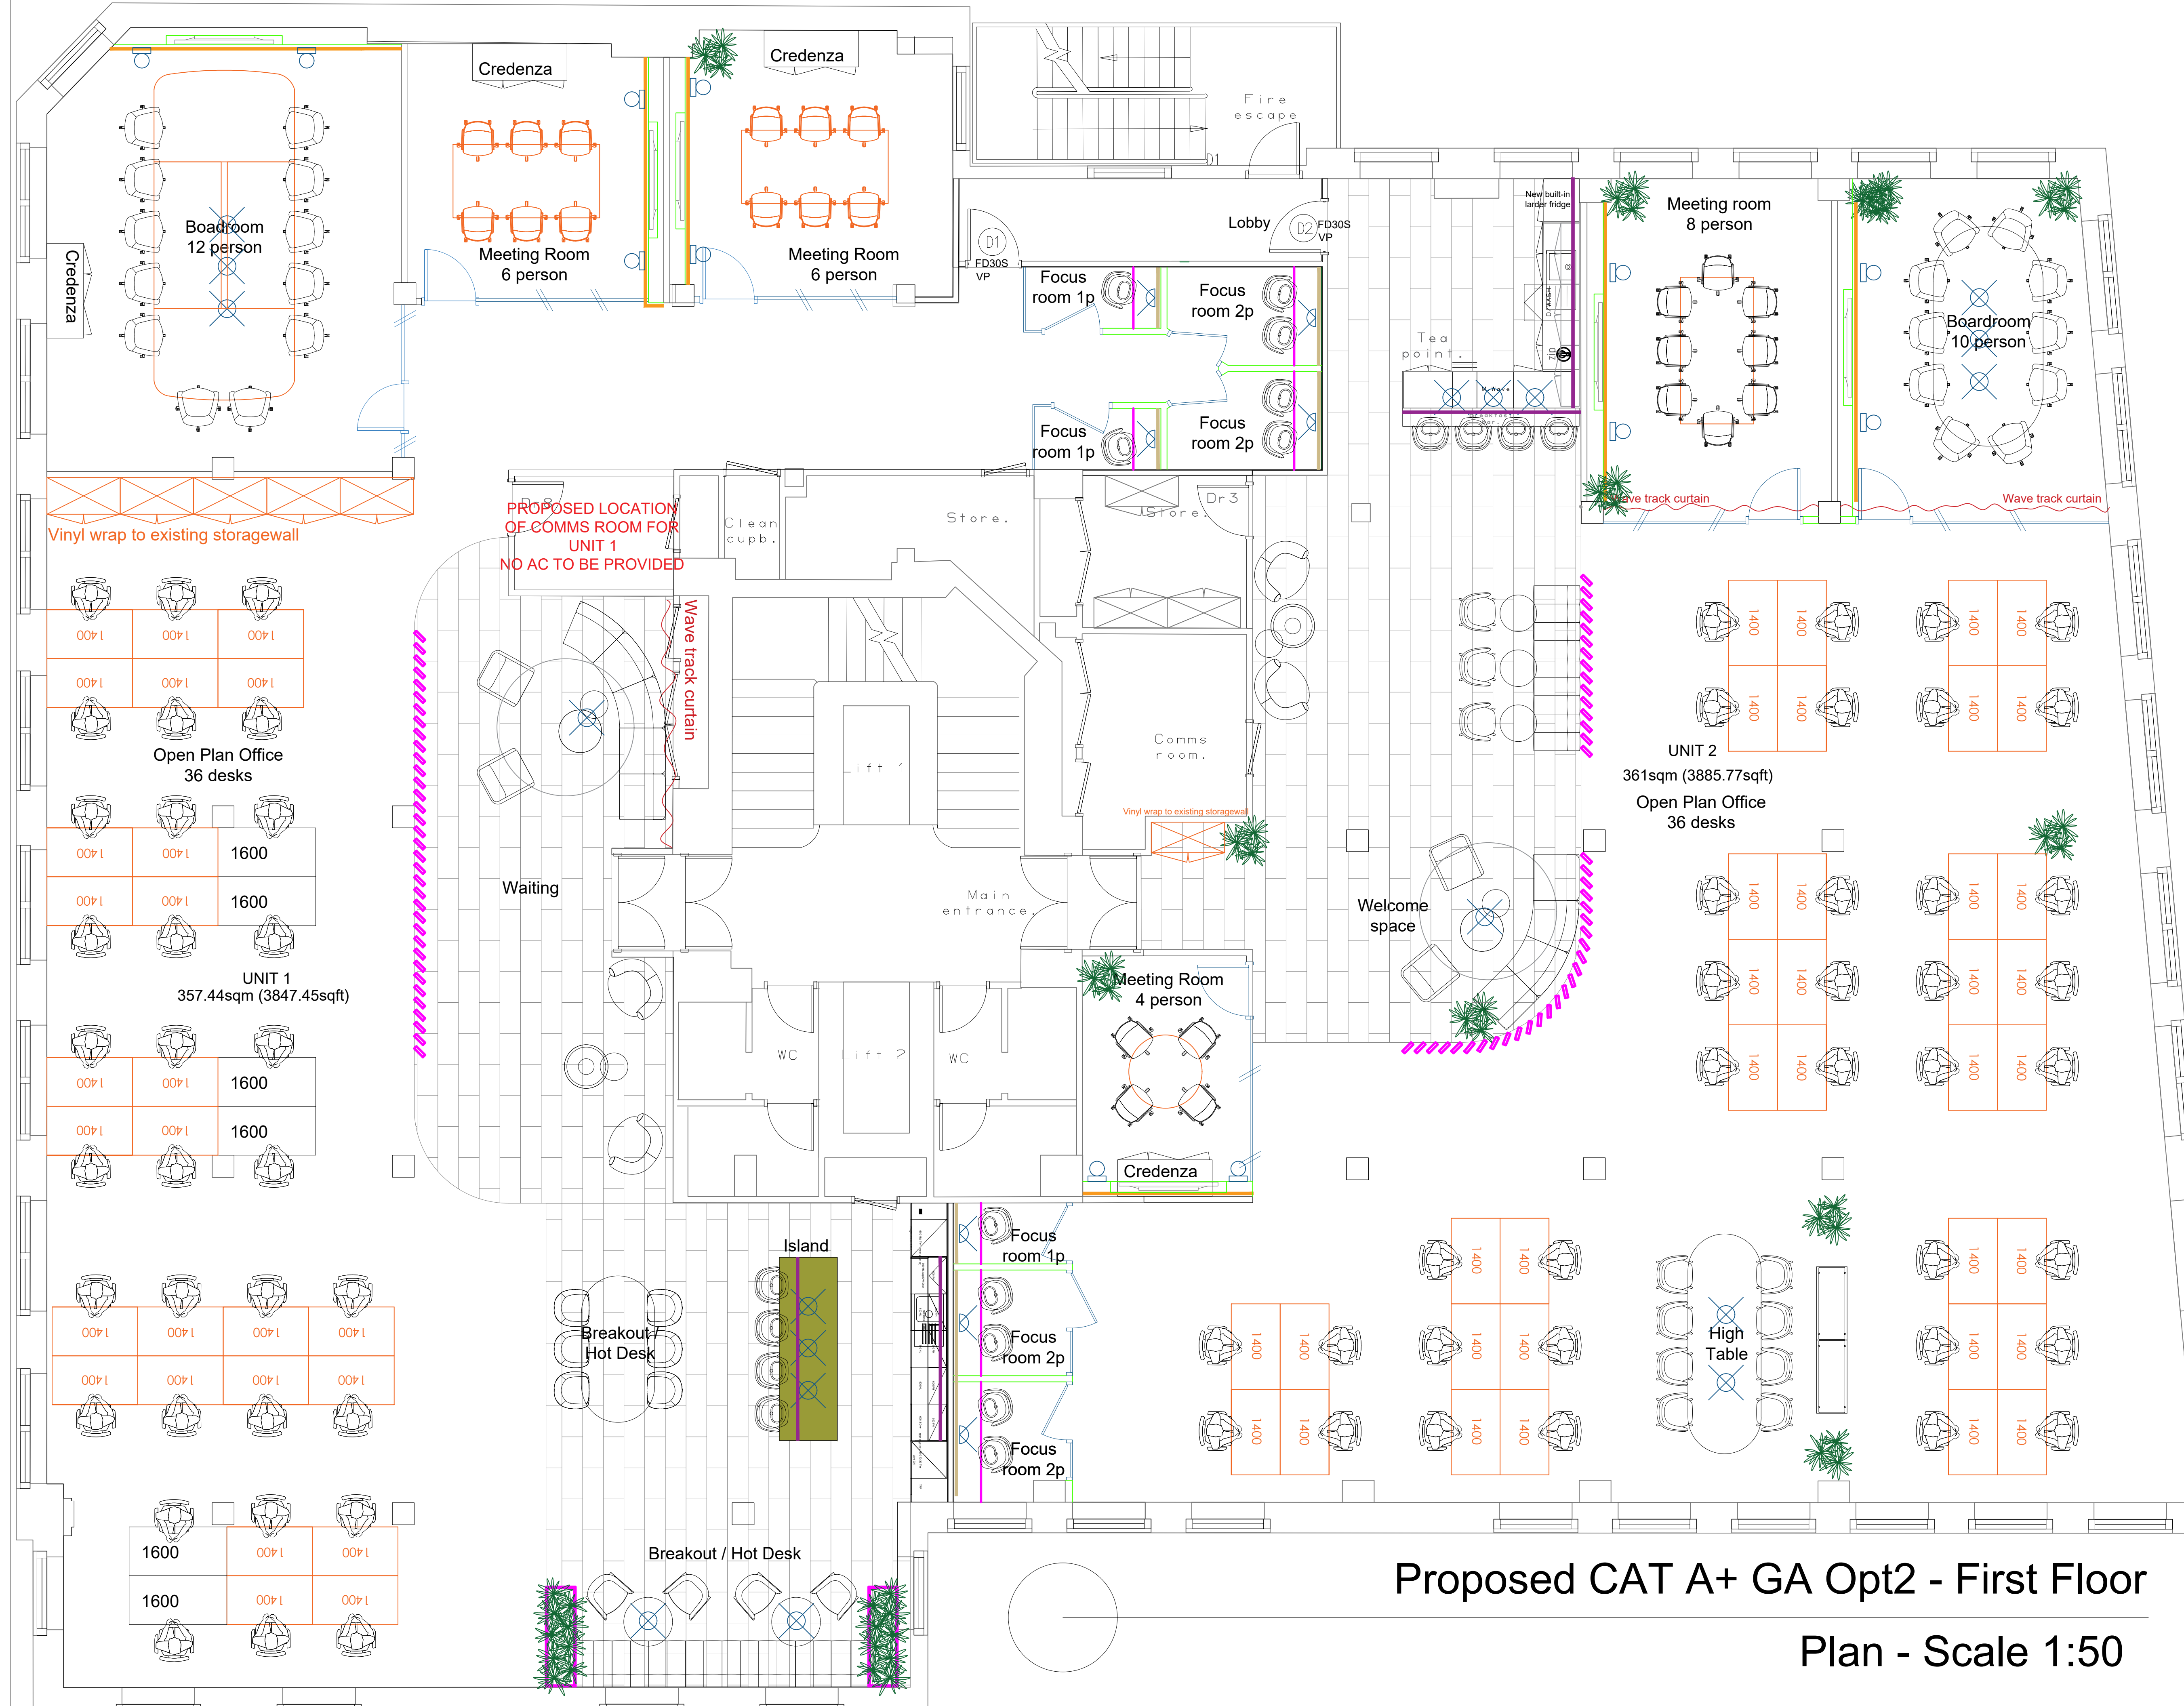

Proposed CAT A+ GA Opt2 - First Floor
Plan - Scale 1:50