
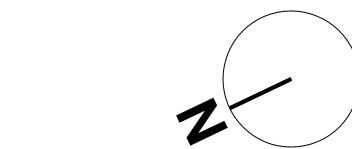


GENERAL NOTES

- DO NOT SCALE. USE FIGURED DIMENSIONS ONLY
- CONFIRM ALL DIMENSIONS AND LEVELS ON SITE

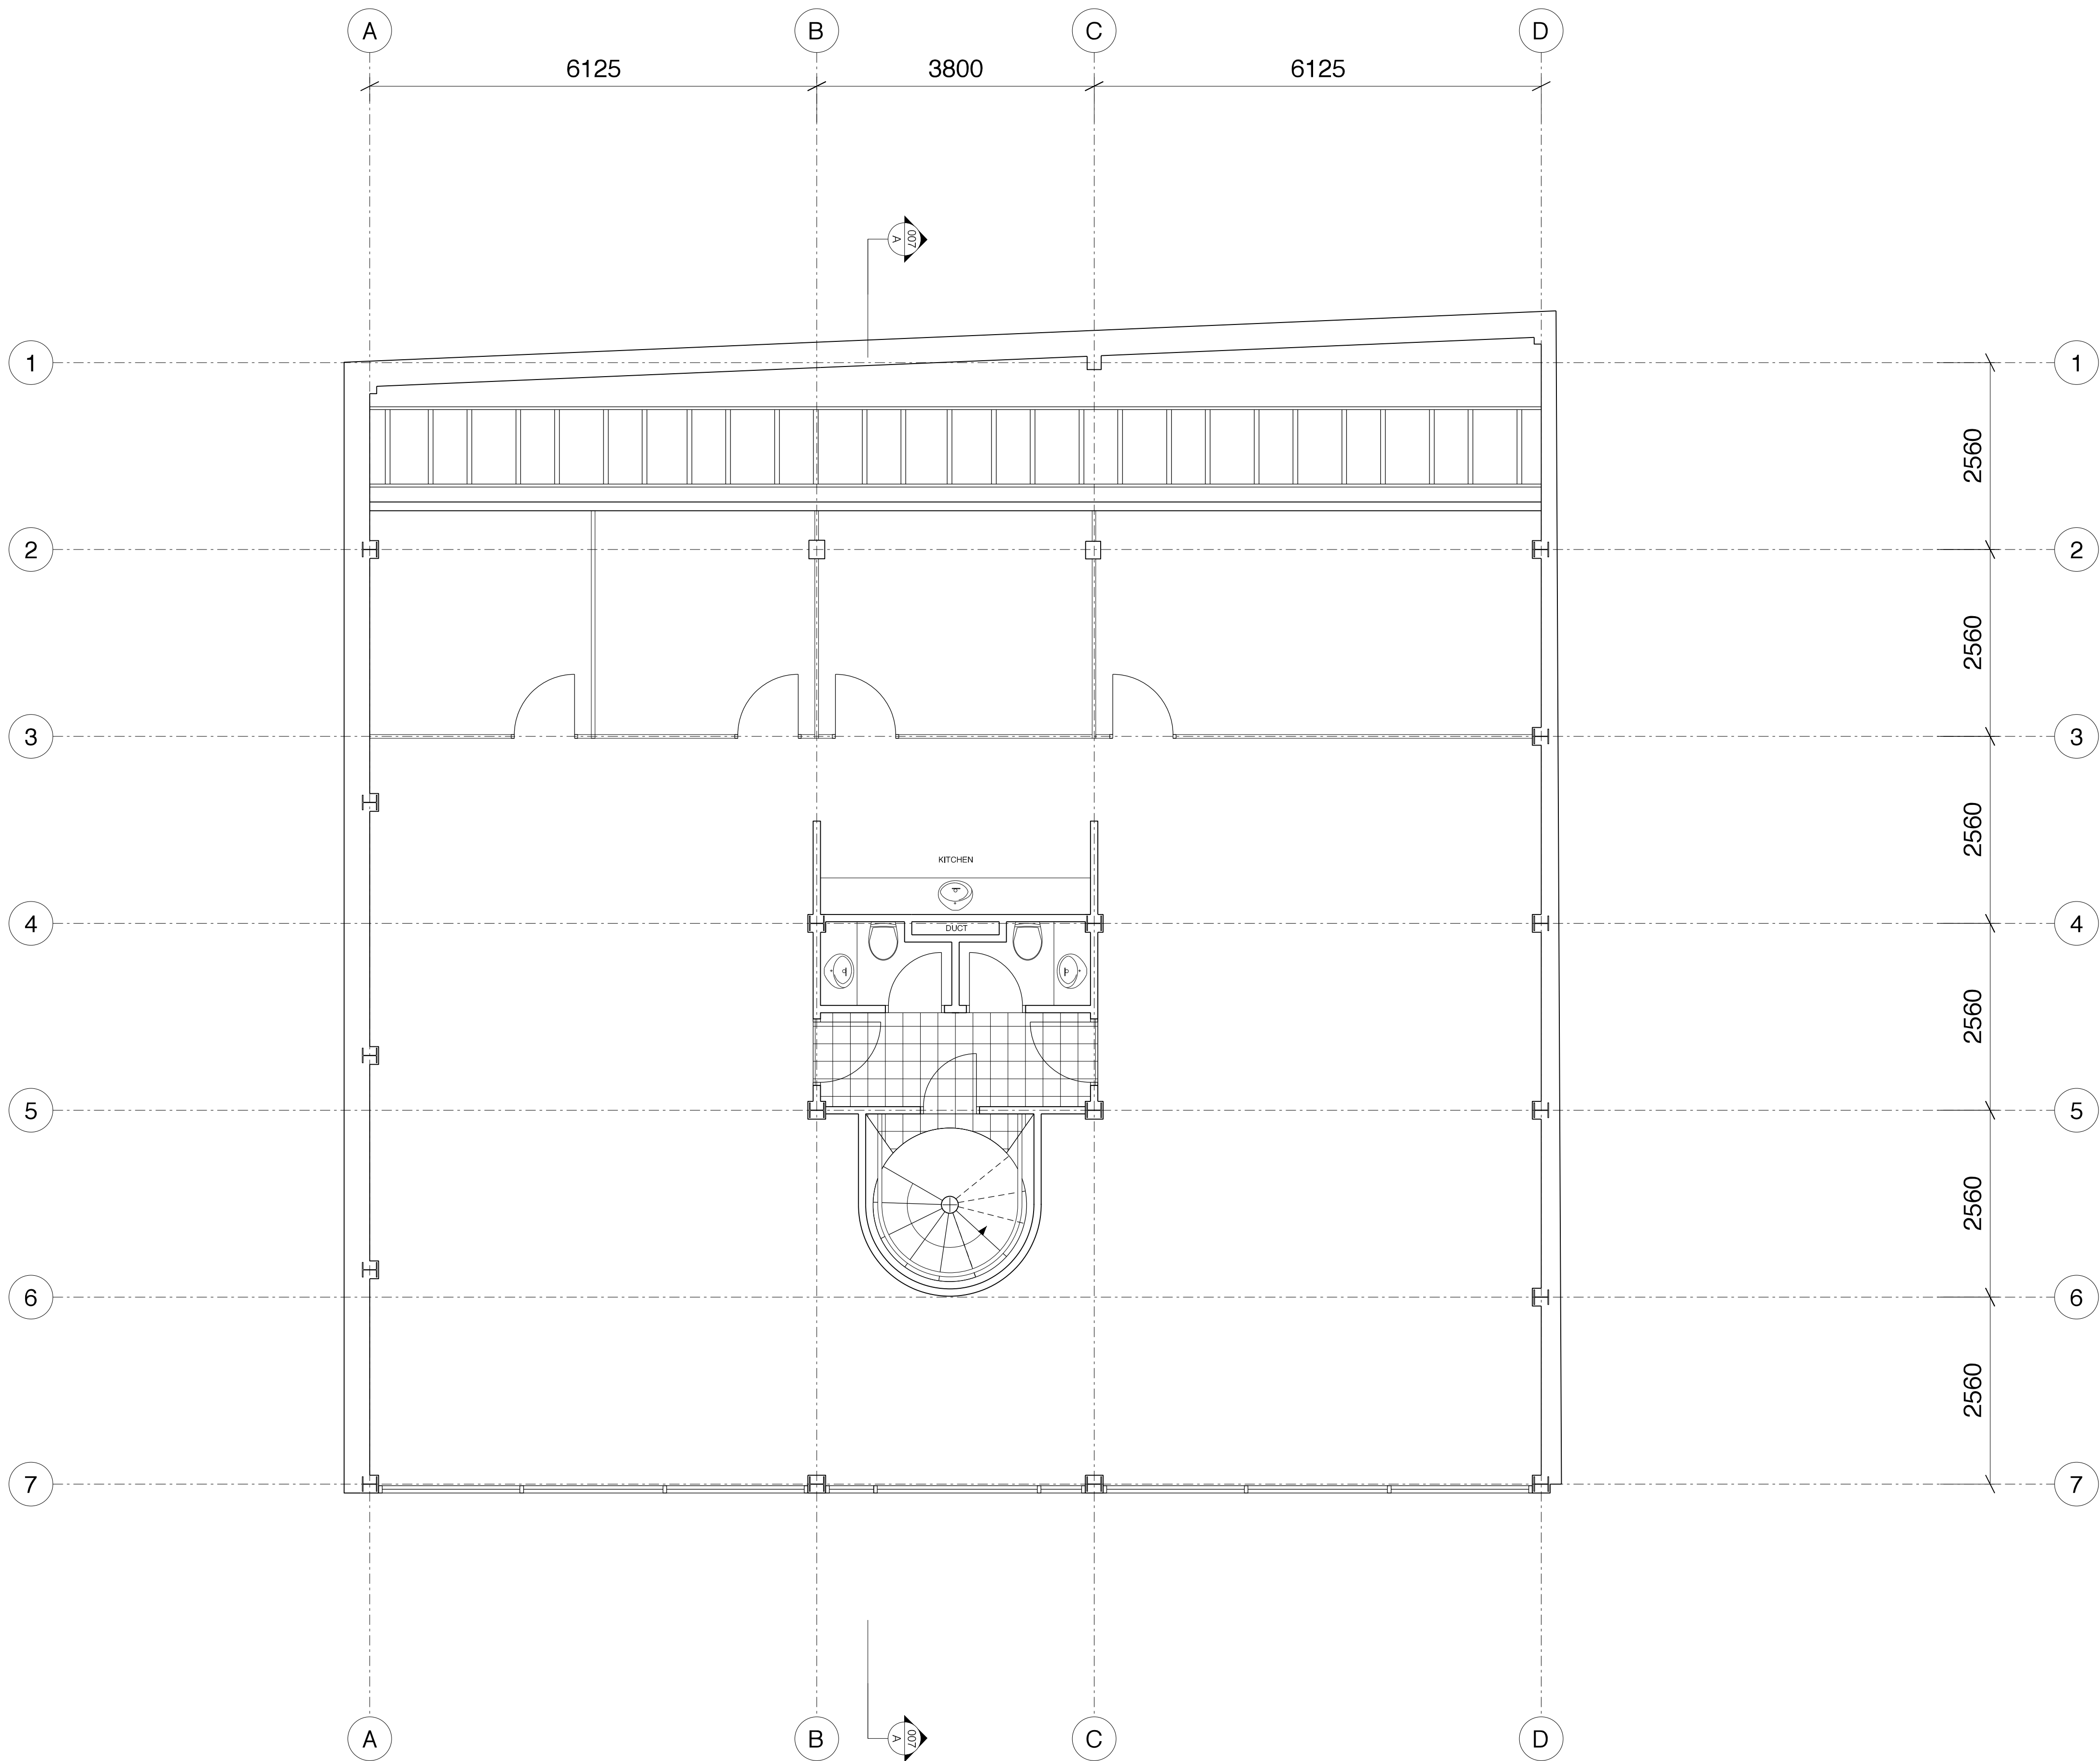

THE MANSER PRACTICE
ARCHITECTS + DESIGNERS

Bridge Studios
Hammersmith Bridge

London W6 9DA
+44(0)20 8741 4381



A	29.04.21	CH	JM	1:50 SCALE	
/	25.02.21	CH	JM	FIRST ISSUE	
Revision	Date	Drawn	Checked	Notes	
Status					
PRELIMINARY					
Project					
PROJECT NAME					
Drawing					
BRIDGE STUDIOS FIRST FLOOR					
Scale				Date	
1:50 @ A1				FEB' 21	
Drawing number				Revision	
0000_SK_006				A	

CAD file 600PLOTFILES\BPT_SK_002