


General Notes:

1. General notes apply to all drawings unless otherwise stated.
2. The architect shall be responsible for the accuracy of the information provided.
3. The architect shall be responsible for the accuracy of the information provided.

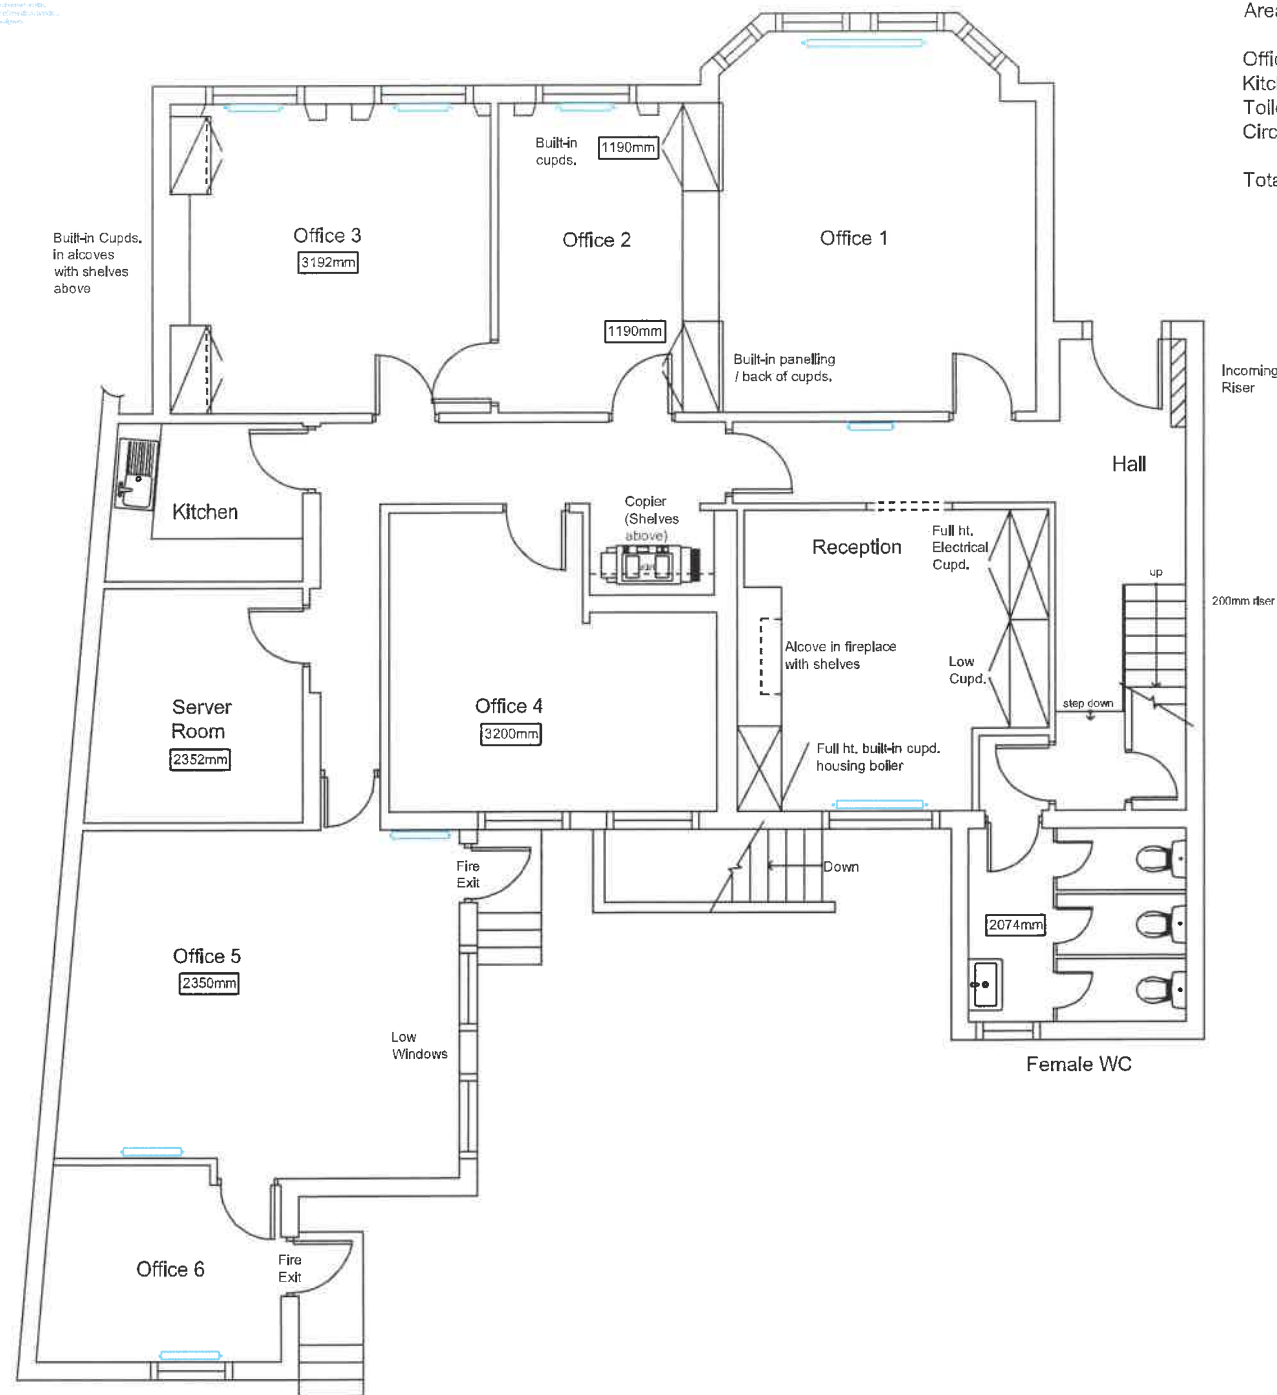



Areas:-

Office Space (including server rm. & copier cupd.)	= 134.30 sq m
Kitchen	= 5.96 sq m
Toilets	= 8.23 sq m
Circulation (including corridors & staircases)	= 27.98 sq m
Total Internal Area	= 176.47 sq m


1 Existing Ground Floor Plan
Scale: 1:50

	*10 Brooks Macdonald		Logic PM 176.47 sq m approx.		
	11 Leamington Spa				
	12 Existing Plan of Ground Floor Floor Area = 176.47 sq.m approx.				
NEC	2584/2013	150 @ A2	P1.504	01	

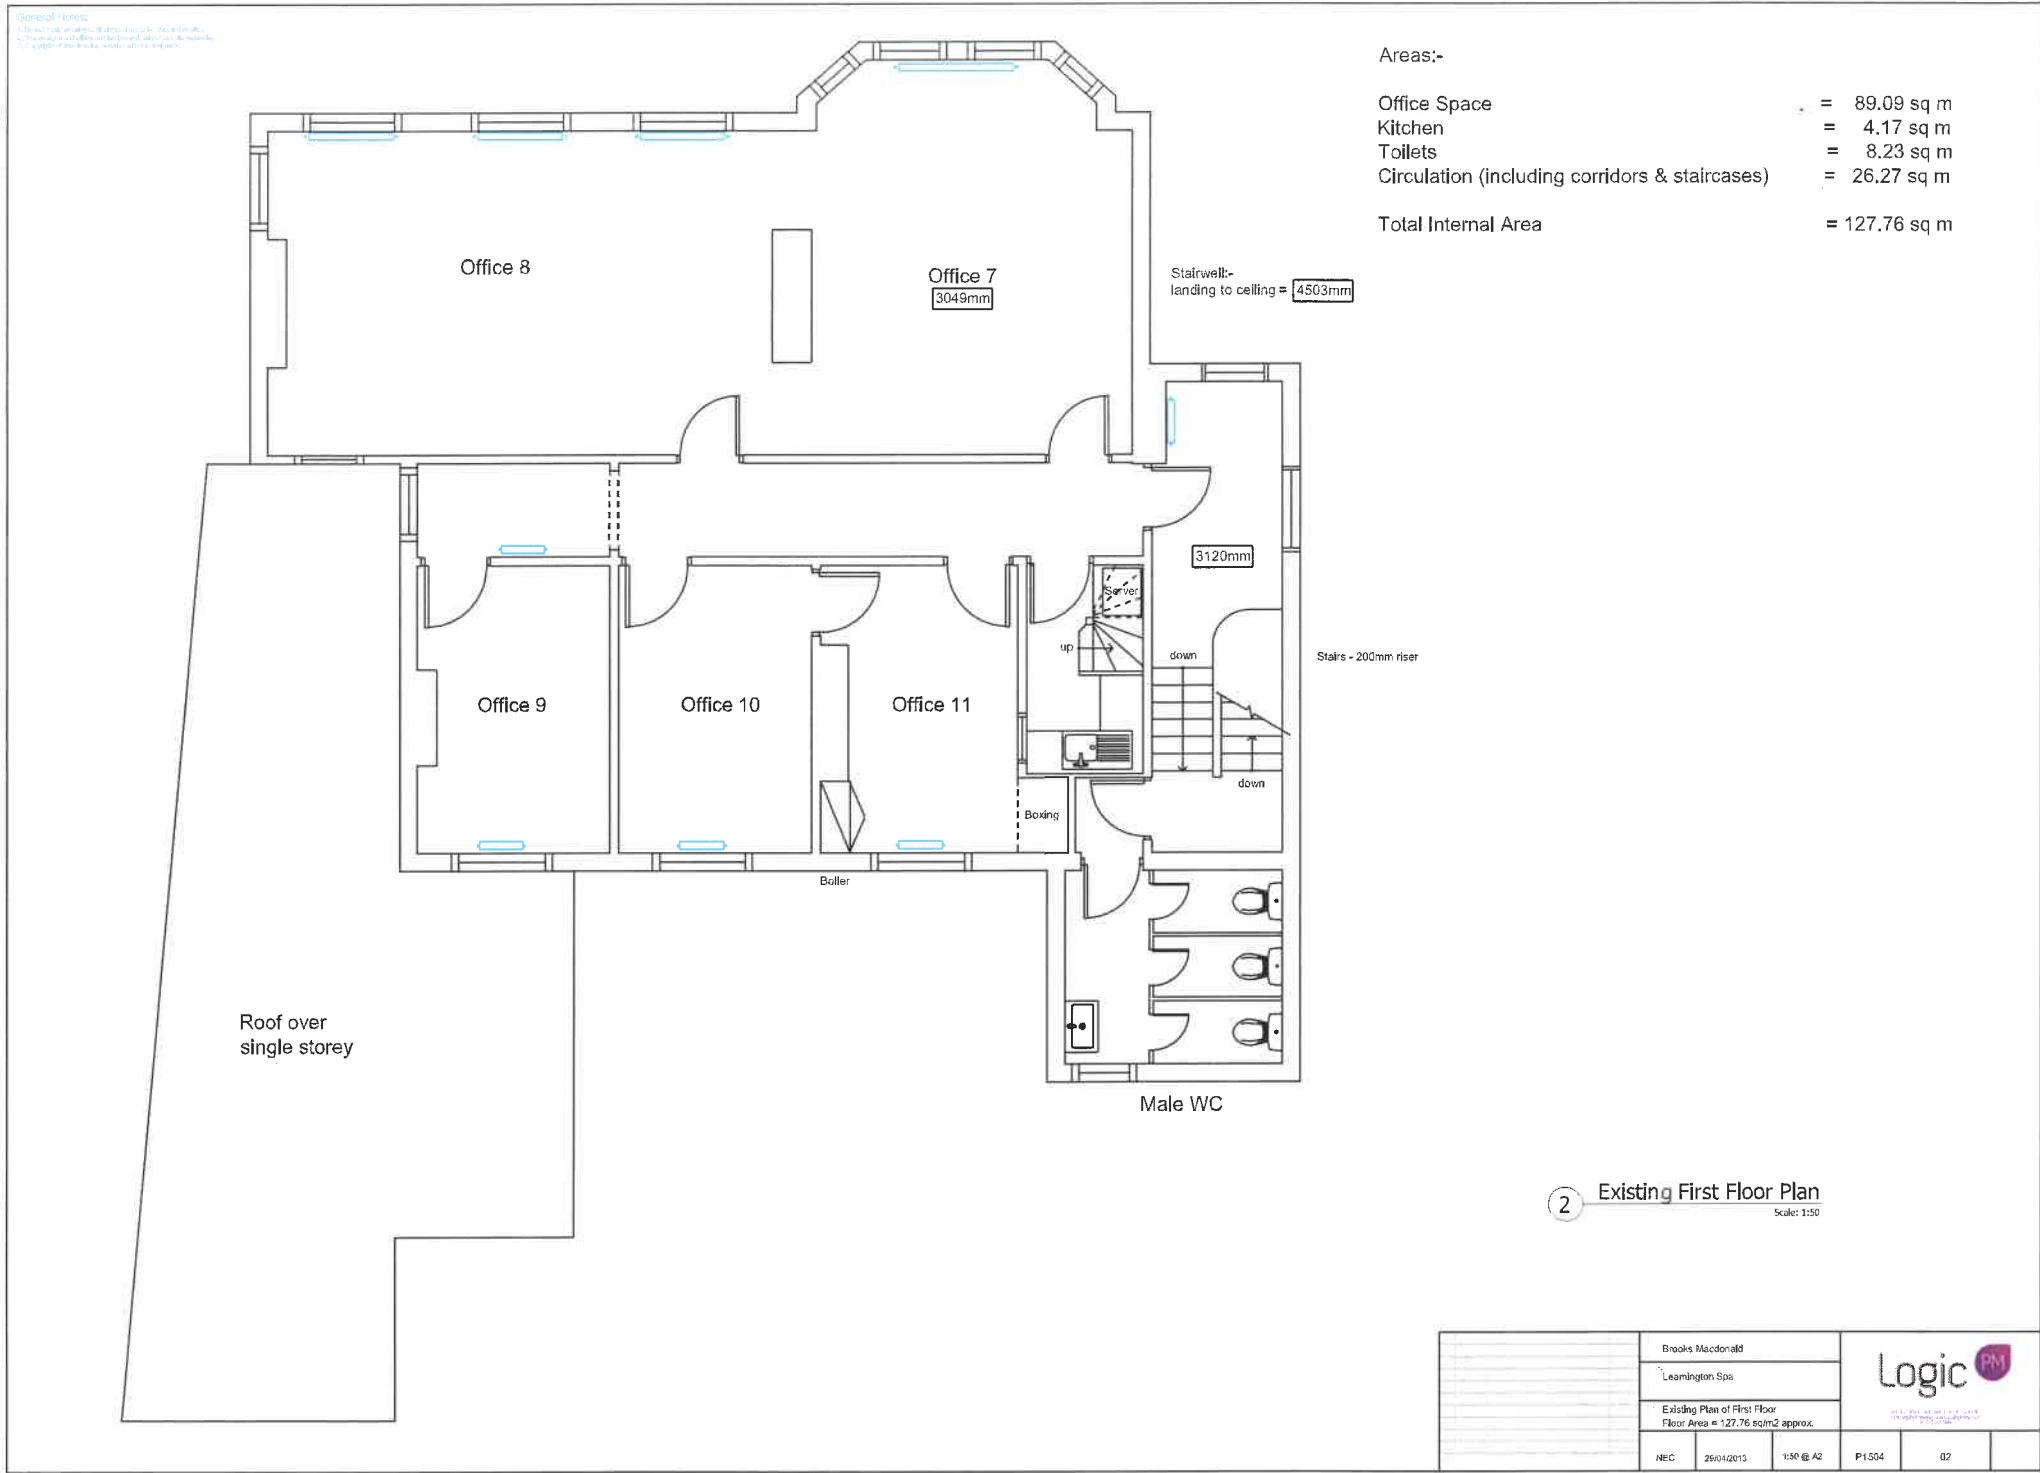


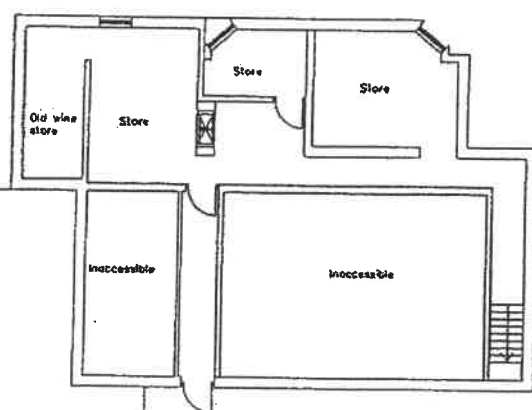


BASEMENT PLAN

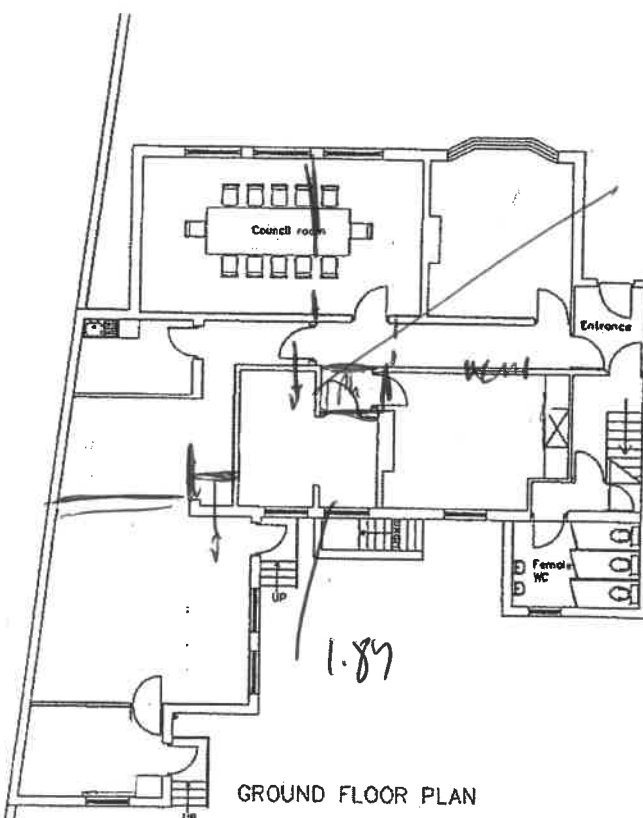

GROUND FLOOR PLAN

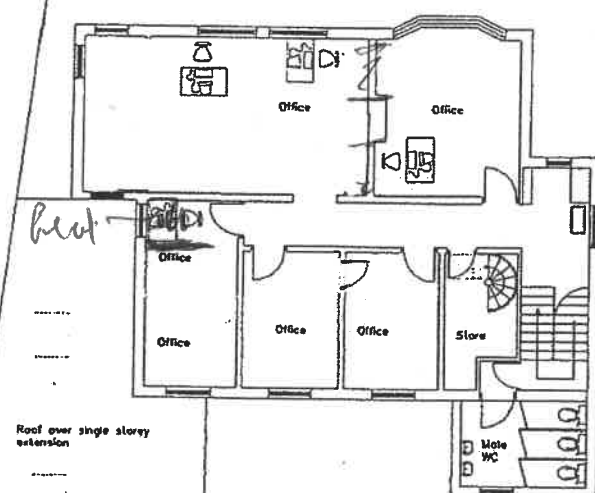

FIRST FLOOR PLAN

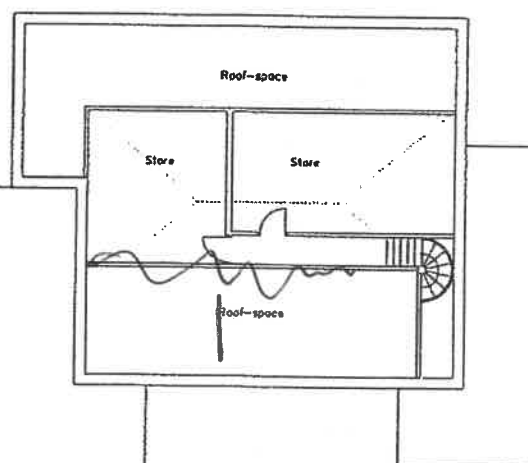

ATTIC PLAN