



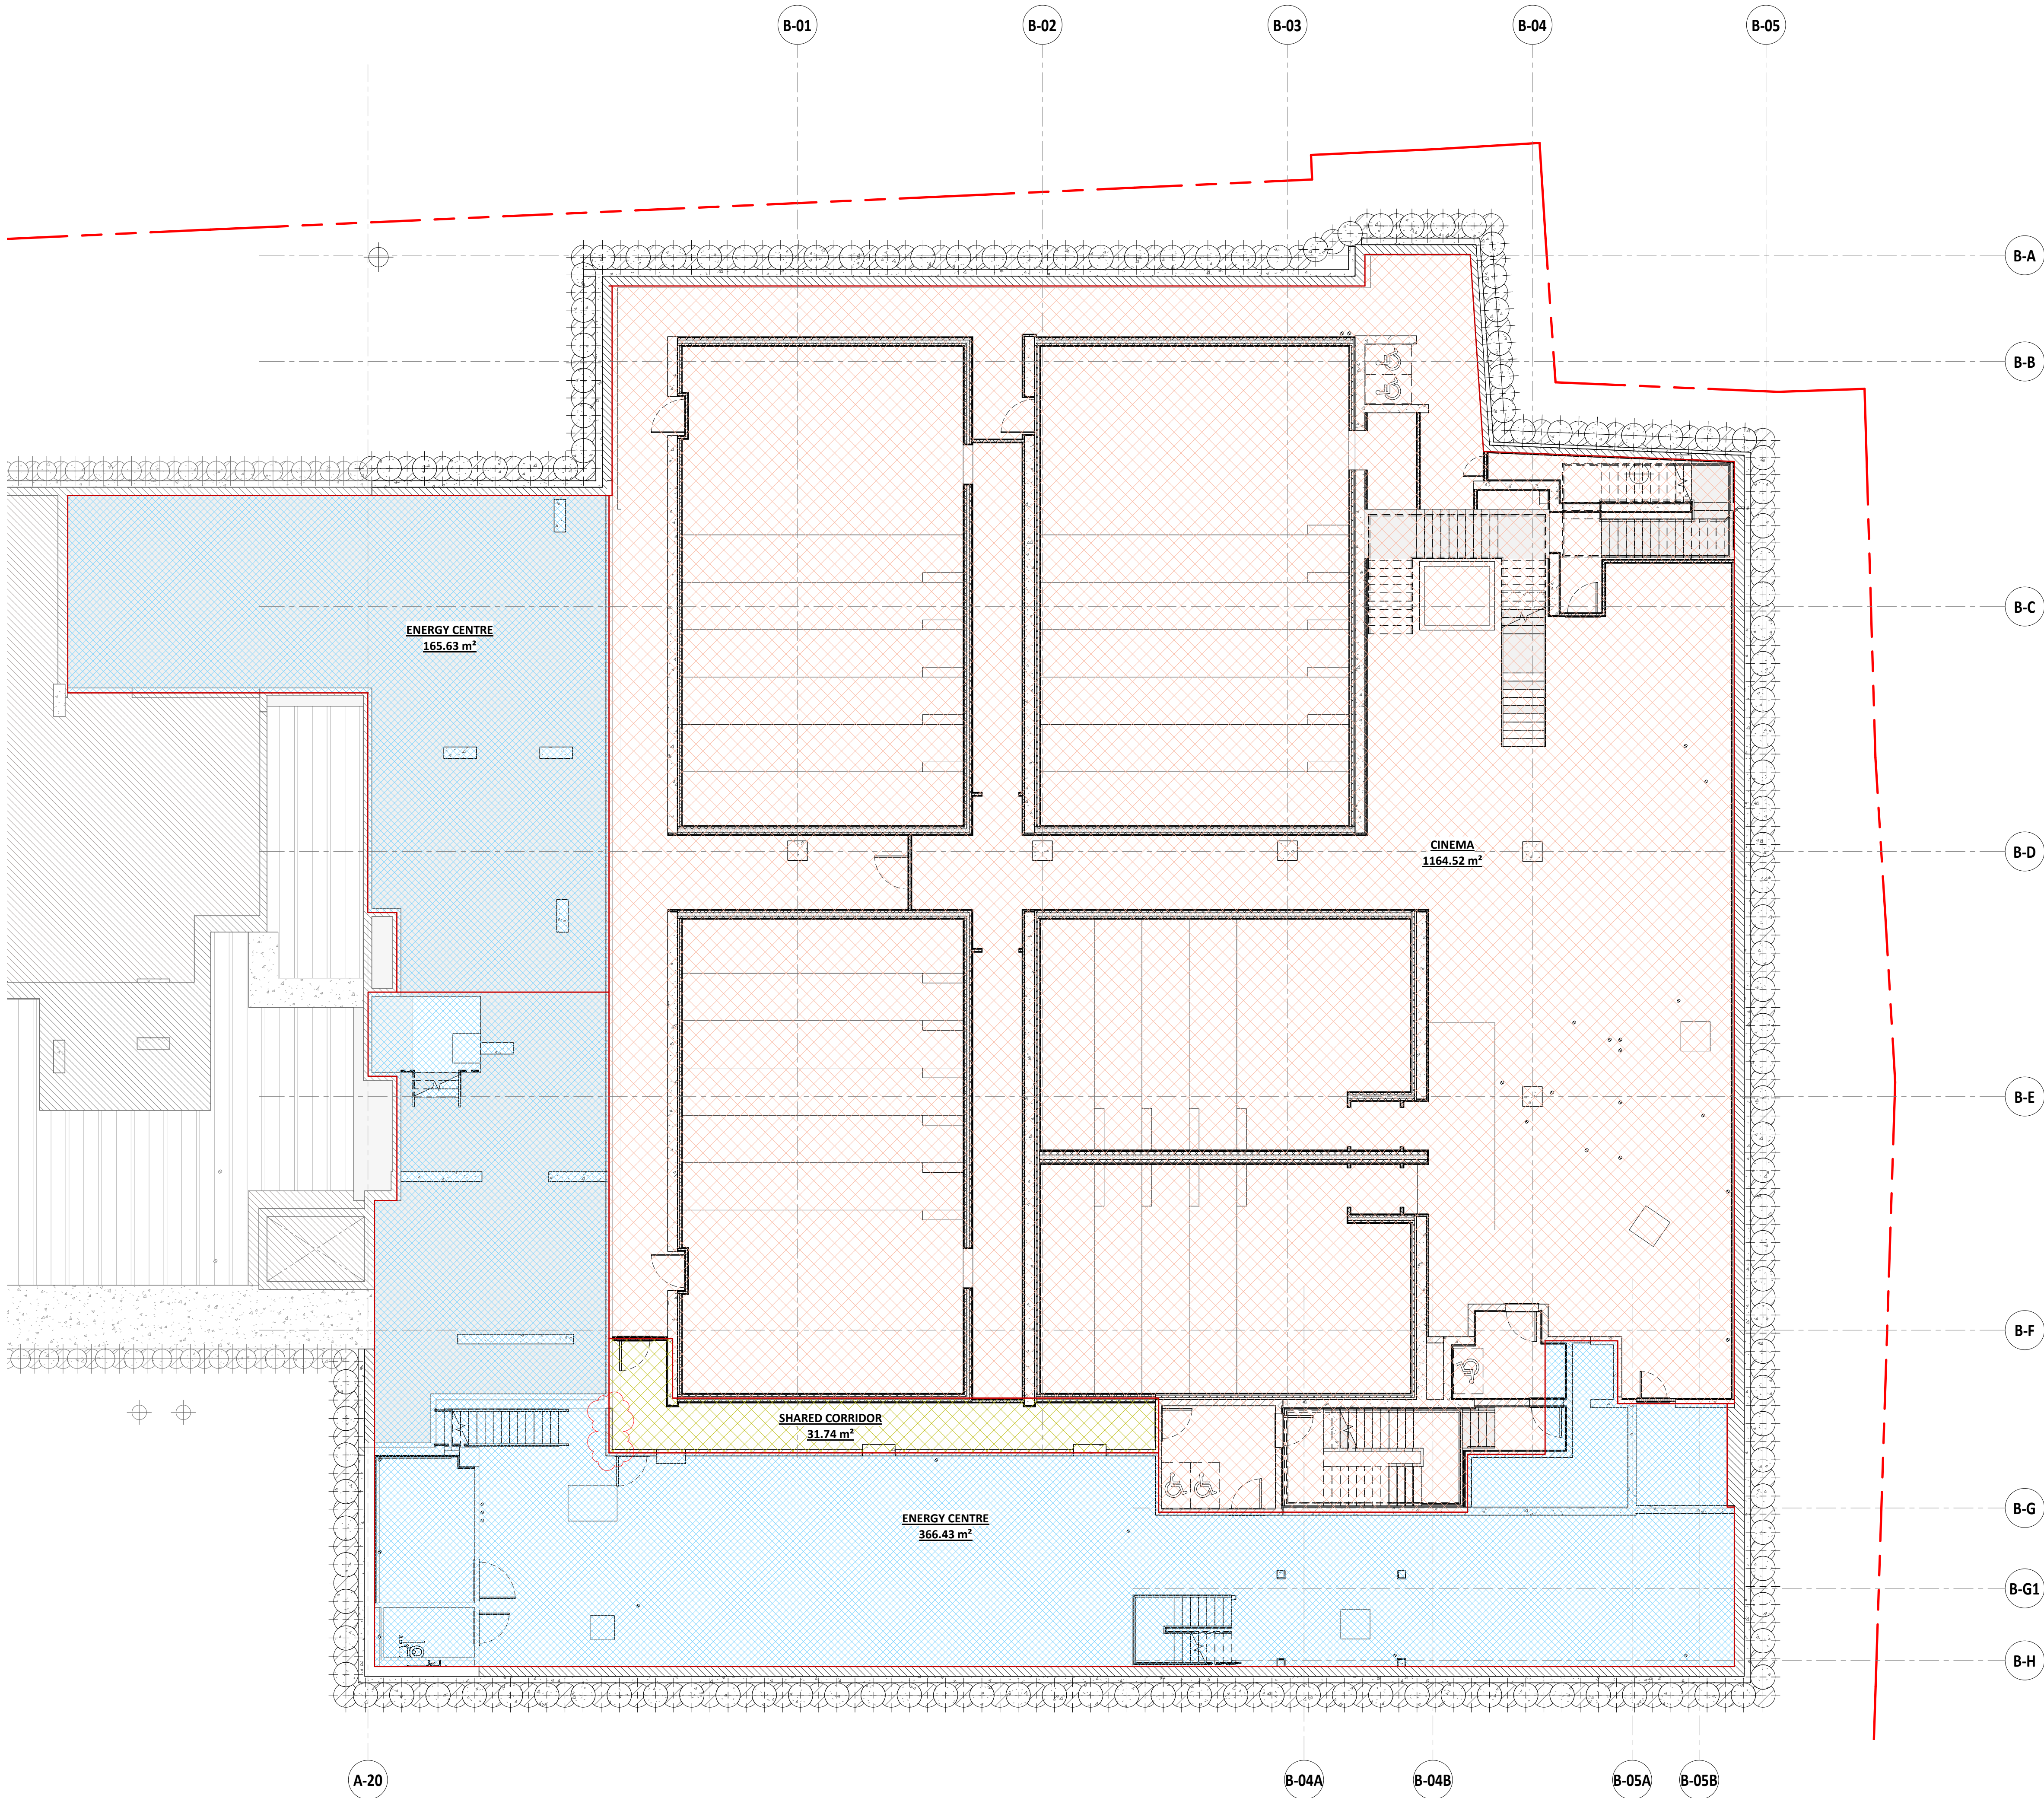

Responsibility is not accepted for errors made by others in scaling from this drawing.  
All construction information should be taken from figured dimensions only.

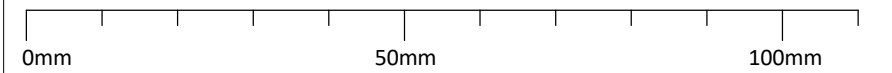

#### GIFA TYPES

- ENERGY CENTRE
- GIFA - CINEMA
- SHARED

| BLOCK B - GIFA BASEMENT |          |            |
|-------------------------|----------|------------|
| Name                    | Comments | Area       |
| ENERGY CENTRE           | MEP      | 366.43 m²  |
|                         |          | 1330.15 m² |
| SHARED CORRIDOR         | MEP      | 31.74 m²   |
| Grand total             |          | 1728.32 m² |

|     |                                                                           |        |         |          |
|-----|---------------------------------------------------------------------------|--------|---------|----------|
| C   | Updated per Ardmore comments                                              | A      | FS/HD   | 31.10.24 |
| B   | Areas updated                                                             | A      | FS/HD   | 21.10.24 |
| A   | Updated area plans & Schedules in line with revised internal wall linings | A      | PK/RS   | 27.07.22 |
| Rev | DESCRIPTION                                                               | Status | DRW APP | DATE     |



ORIGINATOR

24 Church St. West,  
Woking, Surrey,  
GU21 6HT  
01483 494 350  
info@prc-group.com  
www.prc-group.com

**PRC** Architecture & Planning

**Architecture**  
Planning  
Master Planning  
Urban Design  
Interiors  
Landscape

**Offices**  
Woking  
London  
Milton Keynes  
Warsaw

PROJECT  
**WEST KING STREET RENEWAL**  
PROJECT CODE **11204**

DRAWING TITLE  
**BLOCK B - B1 BASEMENT FLOOR GIFA**

BIM FILE NAME  
**WKS-PRC-BB-XX-M3-A-200000**

PROJECT STAGE  
**STAGE 05**

FIRST ISSUE DATE  
**04/11/21**

STATUS CODE  
**A : CONSTRUCTION ISSUE**

SCALE  
**1 : 100 @ A1**

| PROJECT | ORIGINATOR | ZONE | LEVEL | TYPE | ROLE | NUMBER | REV |
|---------|------------|------|-------|------|------|--------|-----|
| WKS     | PRC        | BB   | B1    | DR   | A    | 202515 | C   |