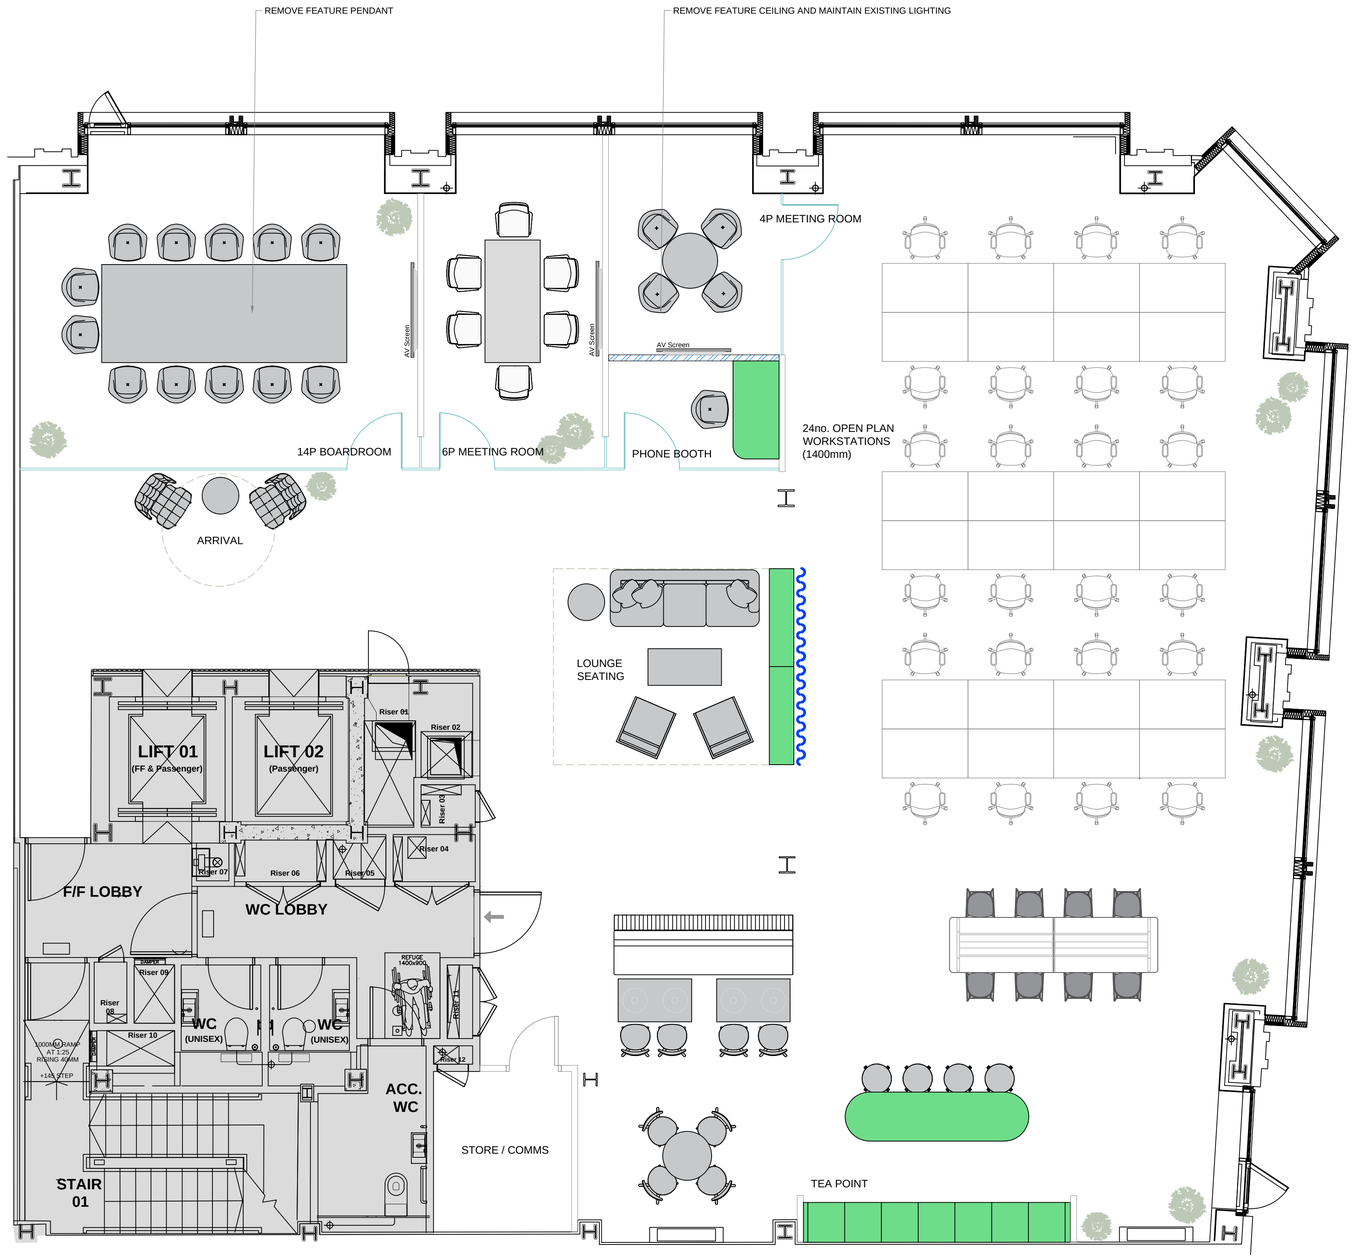

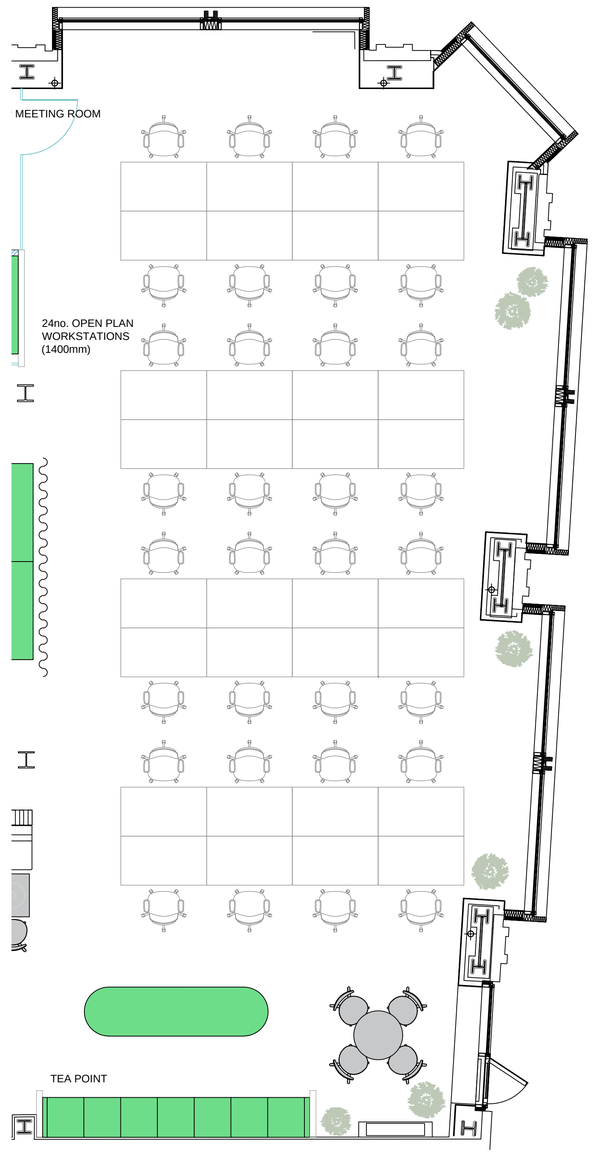

ALTERNATE LAYOUT - REPLACING BOOTHS WITH OPEN PLAN DESKING
TO INCREASE HEAD COUNT NUMBER TO 32

GENERAL ARRANGEMENT
SCALE 1:50

THIS DRAWING IS NOT TO BE SCALED
THE GENERAL CONTRACTOR IS TO CHECK ALL DIMENSIONS AND NOTIFY THE DESIGNERS OF ANY DISCREPANCIES OR OMISSIONS.

This drawing is protected under Copyright.

Copyright remains the property of **HOP Interiors Ltd.** unless otherwise assigned.

Figured dimensions only to be taken from this drawing.

DO NOT SCALE.

All dimensions to be verified on site prior to the commencement of work. Any structural information on this drawing is indicative only. No structural details to be taken from this drawing, all structural details to be referred to a structural engineer.
All contractors must visit the site and be responsible for checking all setting out dimensions. Notify **HOP Interiors Ltd.** of any discrepancies prior to any manufacture or construction works.

ISSUED FOR INFORMATION

SIGNED ON BEHALF OF HOP Interiors Ltd.

SIGNED ON BEHALF OF CLIENT

Rev	Description	By	Date
SK06	UPDATED FOLLOWING COMMENTS	JW	05.04.26
SK05	FURNITURE UPDATES	JW	02.03.26
SK04	FURNITURE UPDATES	JW	26.02.26
SK03	LAYOUT CHANGES	GJ	19.02.26
SK02	ALTERATIONS FOLLOWING MIDBID	GJ	16.02.26
-	INITIAL TEST FITS	GJ	06.02.26

PRE CONSTRUCTION

Pre Construction / Approval / Construction / As Built Drawing

HOP Interiors Limited
101 Turnmill Street
Farringdon
London
EC1M 5QP

info@hopinteriors.co.uk
020 8051 4430

Project Name:
75 FARRINGDON ROAD

Project Address:
75 FARRINGDON
LONDON
EC1M 3JY

Project Title:
FIRST FLOOR
GENERAL ARRANGEMENT

Drawing Produced by: GJ
First Issue: 11.12.25
Scale: 1:50 @ A1

Project No	Building	Floor	Dwg Type	Rev
2153	01	01	GA	SK06