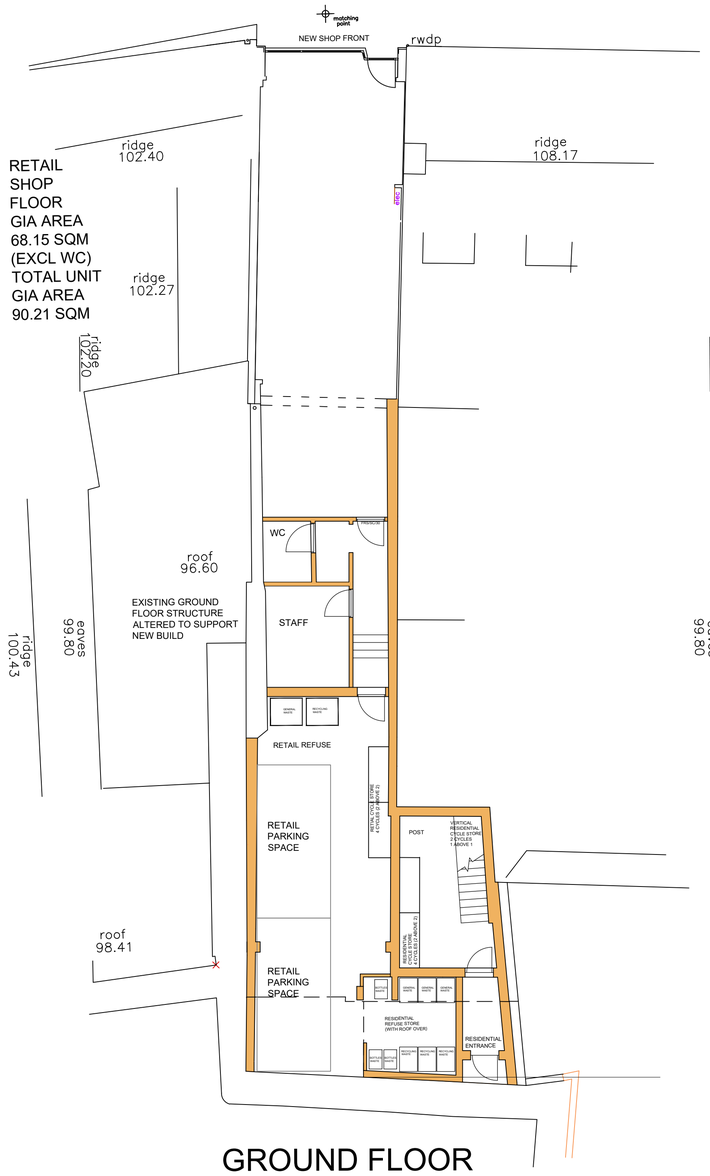

GROUND FLOOR

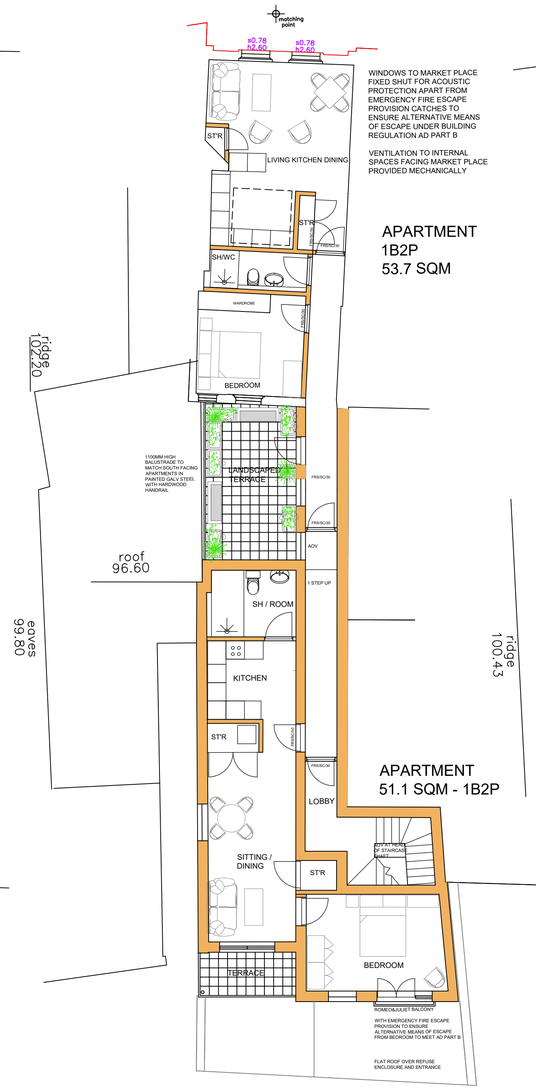

FIRST FLOOR

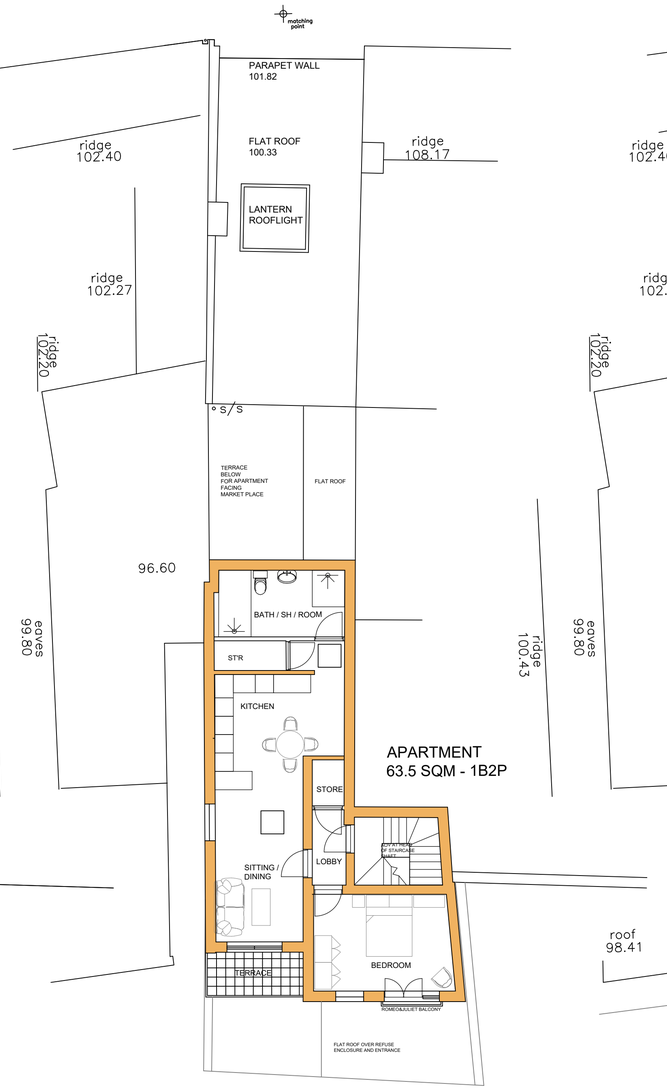

SECOND FLOOR

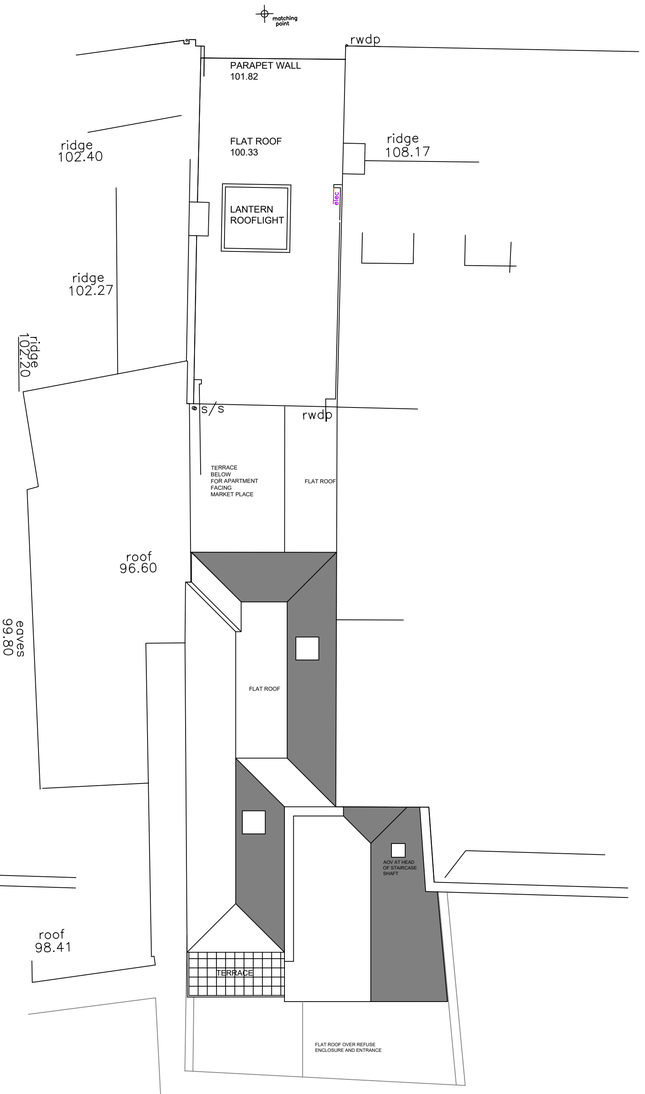

ROOF PLAN

-1 0m 1 2 3 4 5 6 7 8 9 10

Rev.	Date	Details	Drawn	Checked
E	04.04.25	Shopfront Amends	CPL	CPL
D	12.02.24	Client Revisions	CPL	CPL
C	09.02.24	Fire Eng + Tenant Amends	CPL	CPL
B	06.02.24	Total Revised with first Fl Corridor	CPL	CPL
A	29.01.24	Refuse Store Amends	CPL	CPL

Issued for:

PLANNING

Project/Client:
9 MARKET PLACE
BASINGSTOKE
TOWN QUAY DEVELOPMENTS

Project No: 2103

Dwg No: 1210 Rev: E

Scale: 1-100@A1

Drawing:
NEW APARTMENTS
PROPOSED PLANS

North:

Drawn By: CPL Date: 20.12.23

Checked By: CPL Date: 20.12.23

CPL ARCHITECTURE

CHRIS LITTLEMORE BA(Hons) BArch MSc RIBA
CHARTERED ARCHITECT

MEADOW HOUSE BROAD CHALKE SALISBURY SP5 5HA
T: 01722 780120 : M 07715 486611
E: chris@cplarchitecture.com
www.cplarchitecture.com

© CPL ARCHITECTURE LTD Contractors must work only to figured dimensions which are to be checked on site.