




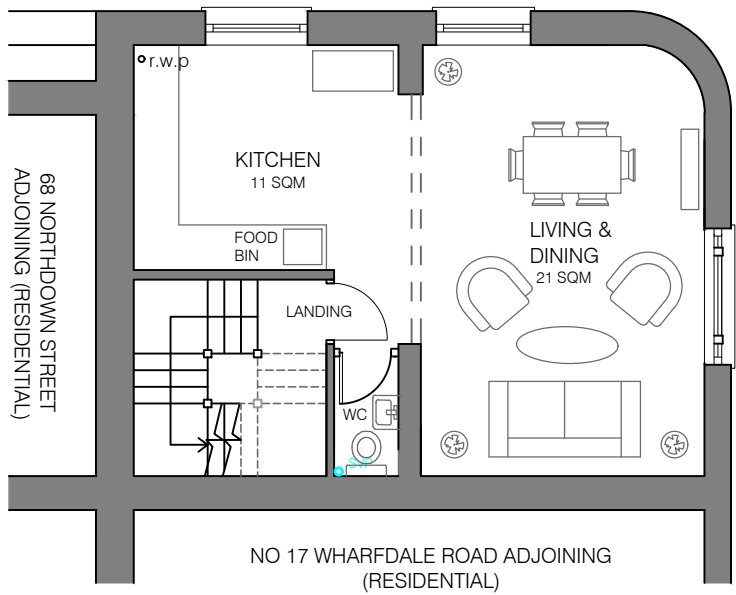


FIRST FLOOR

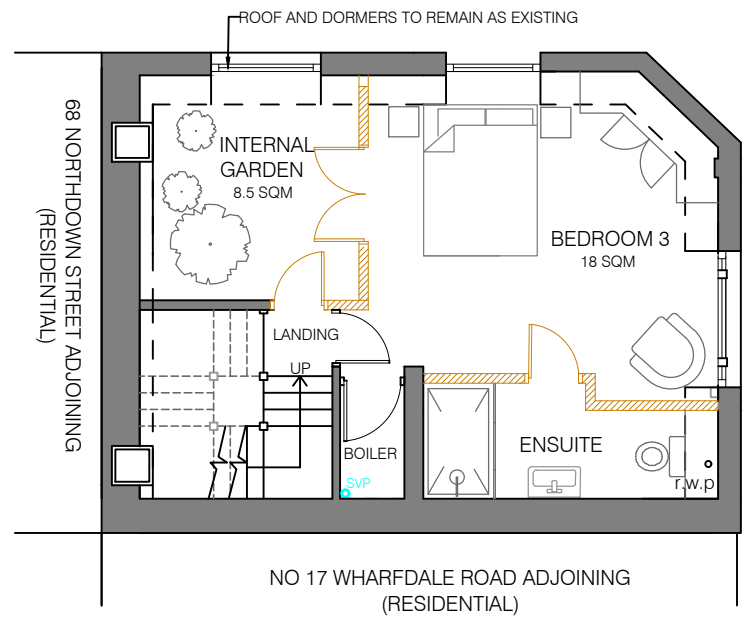


THIRD FLOOR

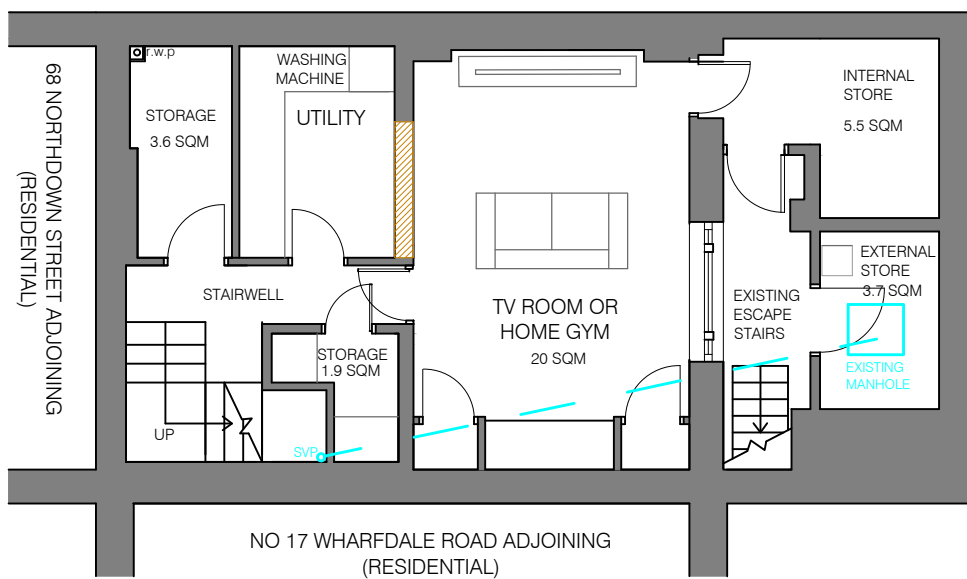

BASEMENT

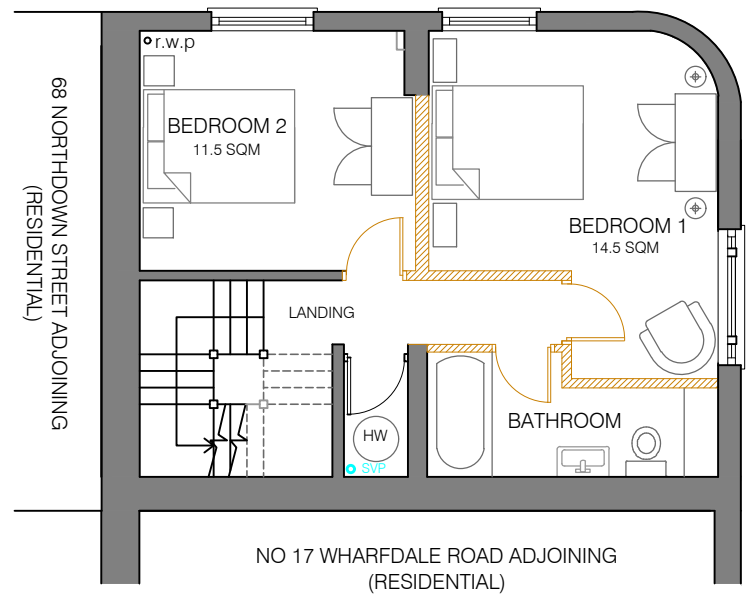

SECOND FLOOR

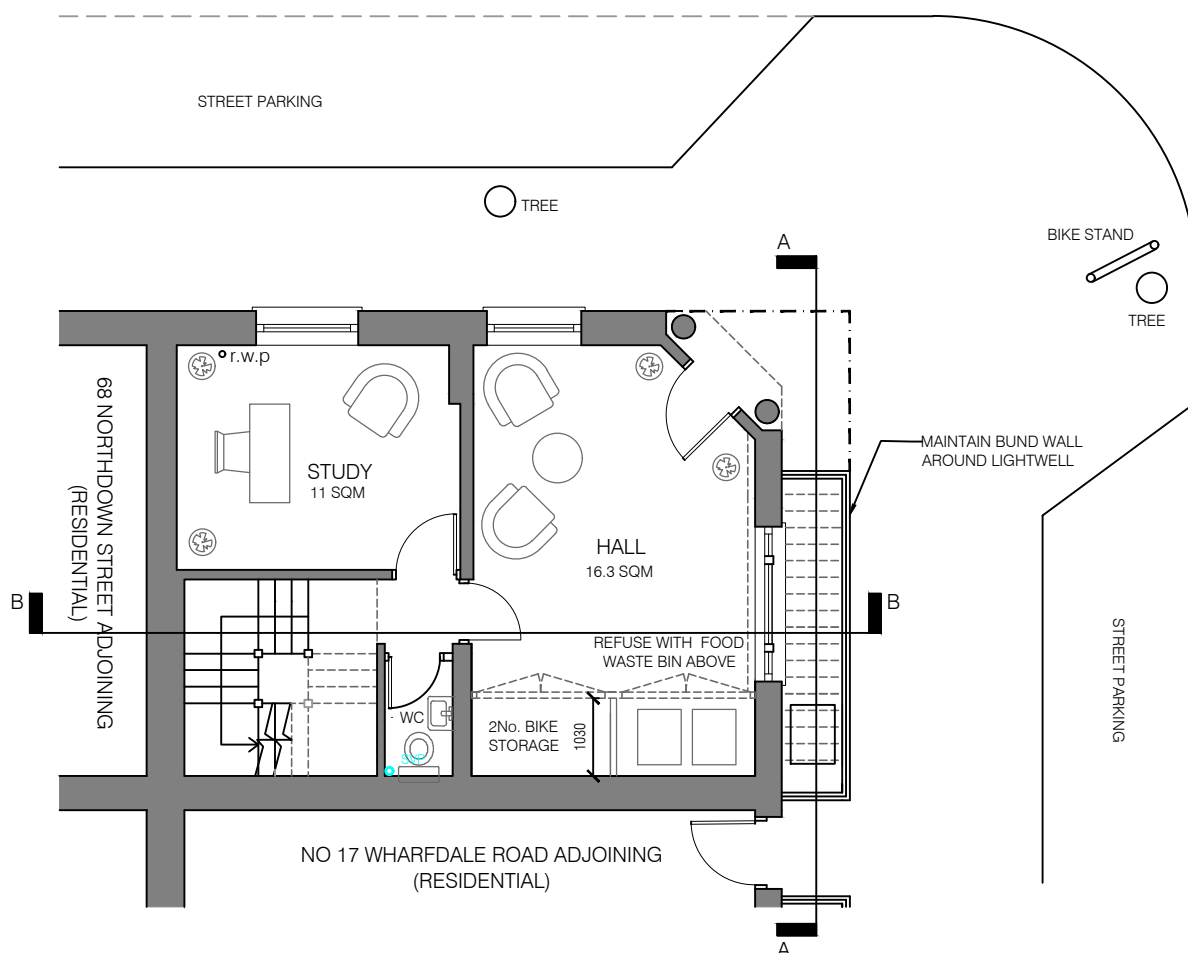

GROUND FLOOR


NOTES

NO EXTERNAL ALTERATIONS

SPACE PROVIDED FOR:
2No. REFUSE BINS 575MM X 730MM
2No. BIKES 1800MM X 800MM

TOTAL AREA EXCLUDING STAIRS: 154 SQM

NEW INTERNAL WALLS

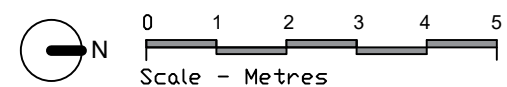

This drawing is the property of Arthurell and Kirkland. Copyright is reserved by them and this drawing is issued on the condition that it is not copied, reproduced, retained or disclosed to any unauthorised person, either wholly or in part without the consent in writing of Arthurell and Kirkland. Figured dimensions are only to be taken from this drawing. All dimensions to be checked on site before any work is put in hand. If in doubt please ask.

REVISIONS:

- A 14.12.22 Converted into live/work unit
- B 13.01.23 Labels amended
- D 20.07.25 Converted to fully residential
- E 12.04.26 Further Notes Added

AK
ARCHITECTS
ARTHURELL + KIRKLAND LLP
19 Wharfdale Road
Kings Cross
London
N1 9SB
Tel : 020 7833 9484
Fax: 020 7833 9440
Email: info@arthurellandkirkland.com
Web : www.arthurellandkirkland.com

Drawing title: PLANS PROPOSED

Project:
19 WHARFDALE ROAD
KINGS CROSS
N1 9SB

Scale: Drawn: Date:
A3 @ 1.100 MK 11.02.13

Job no: Drawing no: Revision:
1234 04 E