


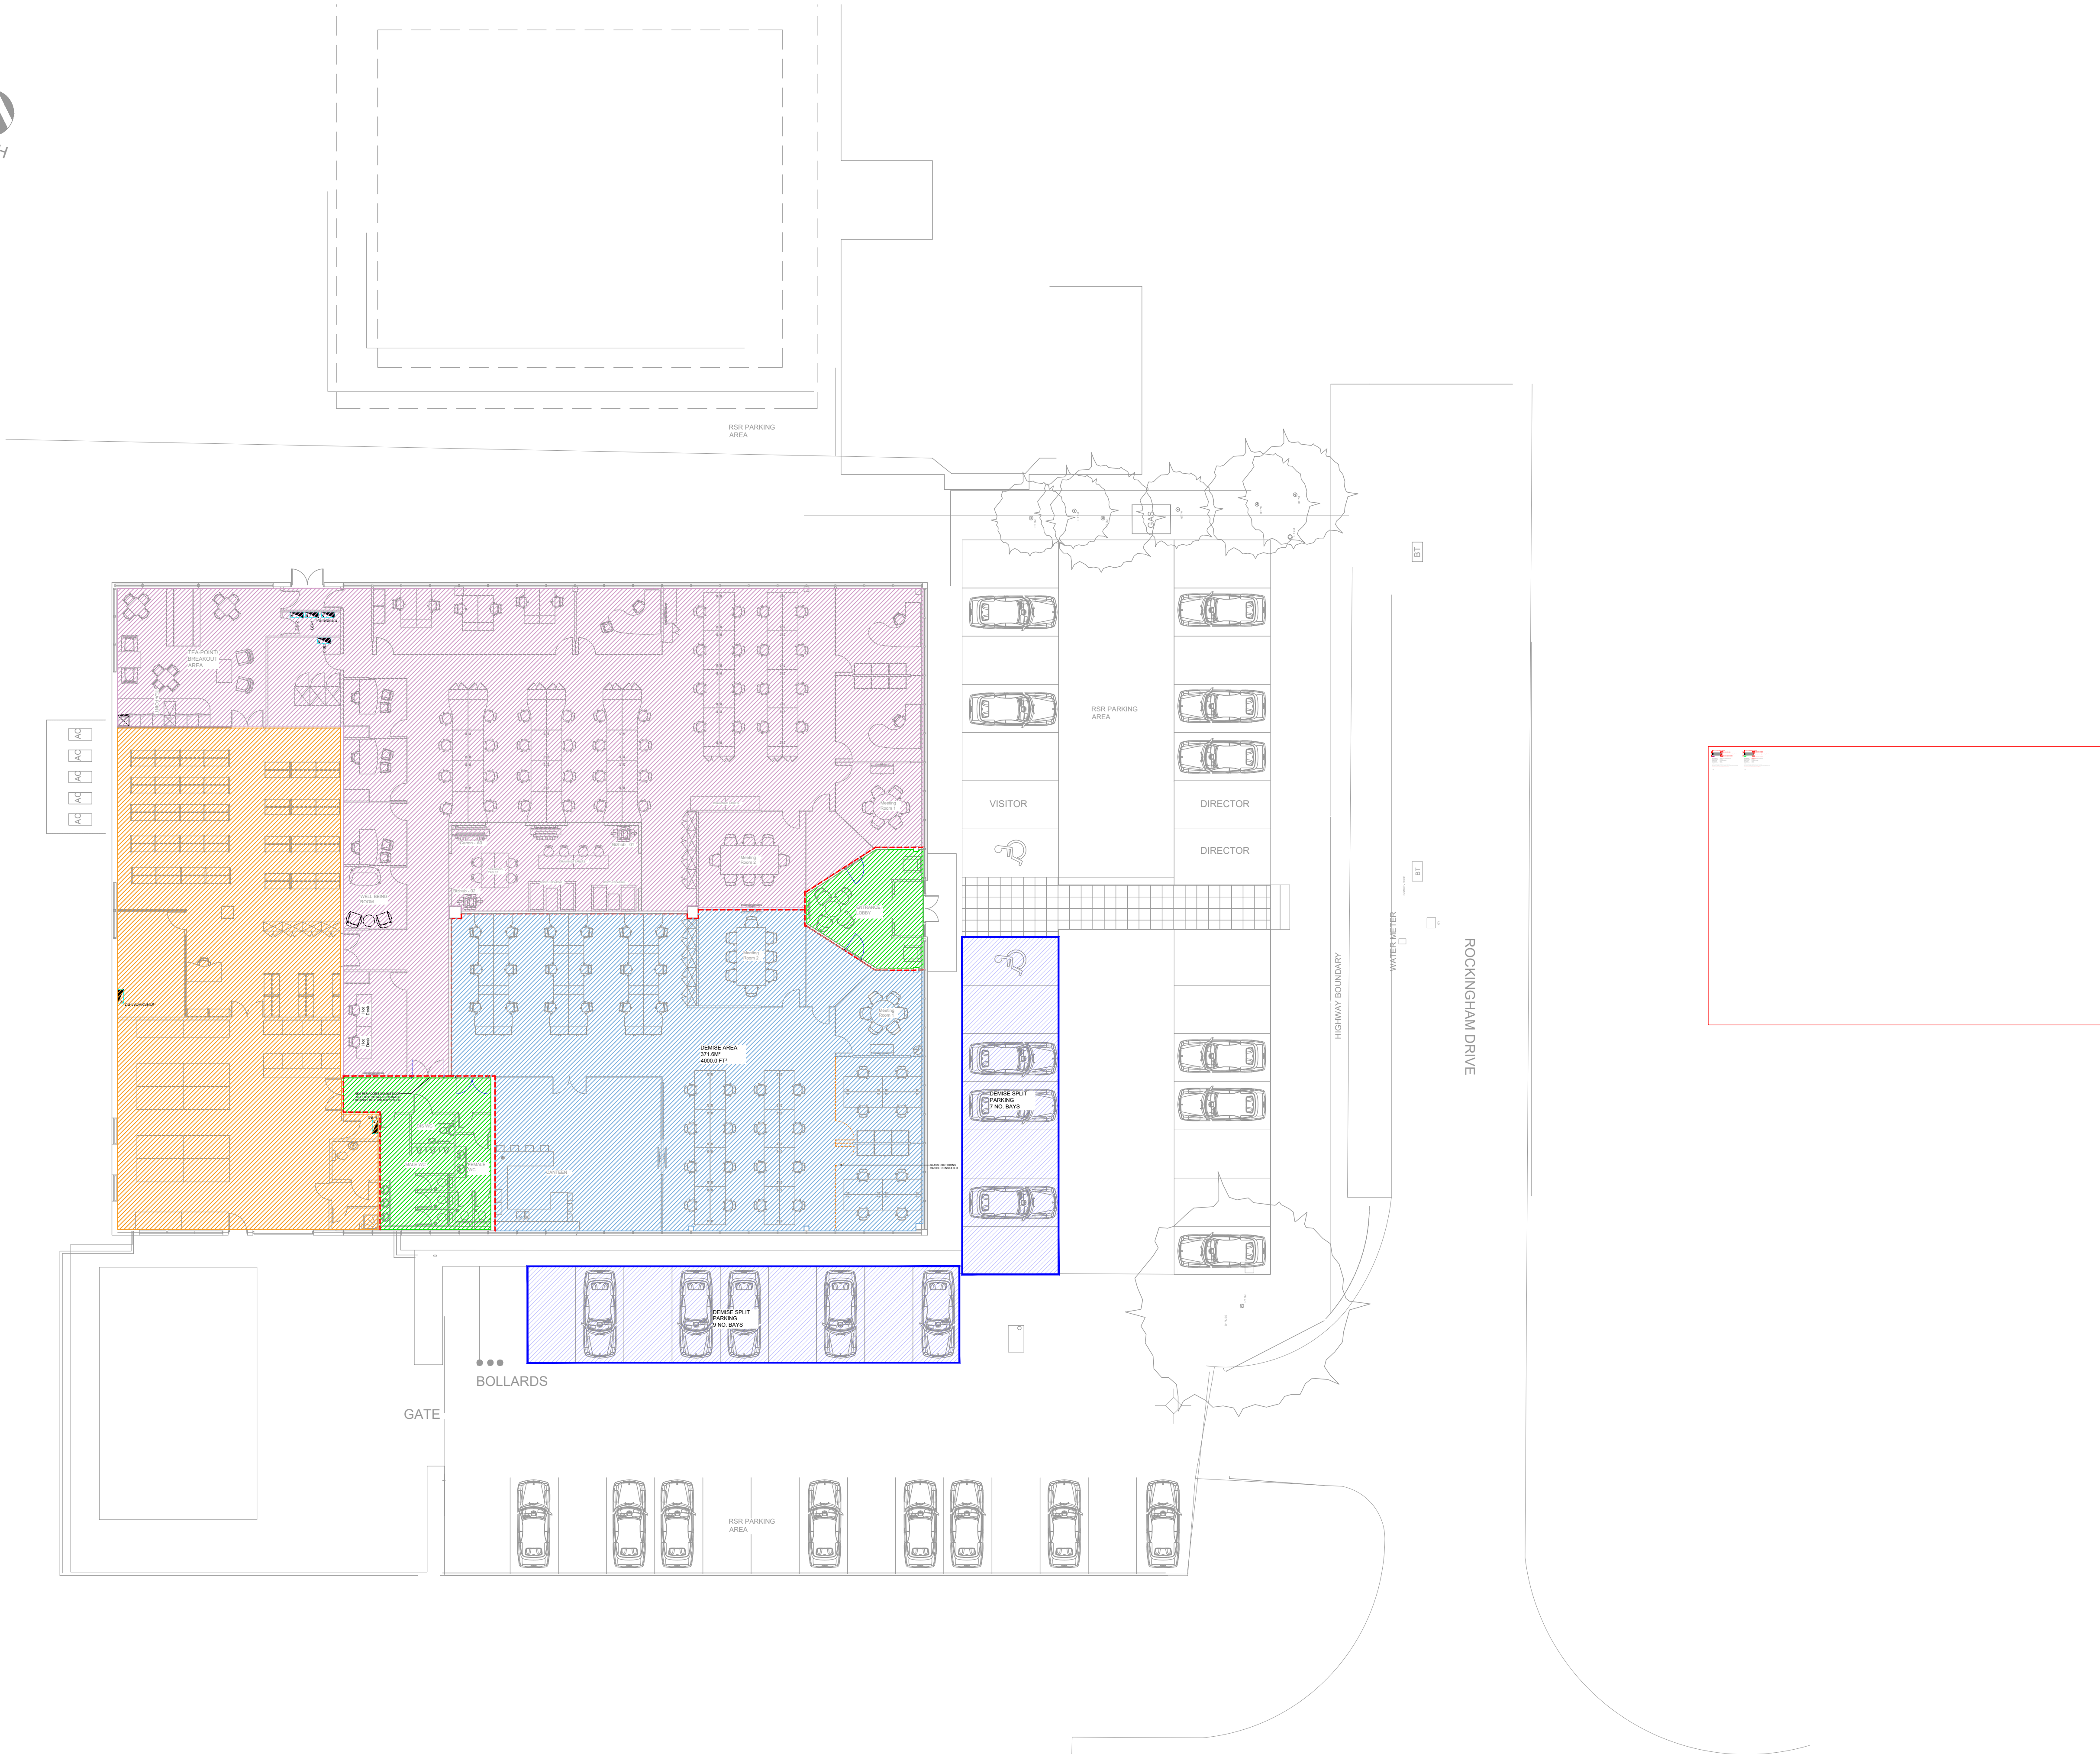

PROPOSED OFFICE DEMISE SPLIT
Scale CUSTOM @ A1

Drawing Xref's & Model Rev:
RICK HOWARTH, 8/27/2026 2:56 PM
XREF LIST: XREF-DEMISE SPLIT

NOTES

- This drawing is to be read in conjunction with all relevant drawings documents & specifications.
- Do not scale from this drawing, use figured dimensions only, and check all dimensions on site.
- Copyright is reserved by RS RESPONSE LIMITED, this drawing is issued on the condition that it is not copied, reproduced, retained or disclosed to any unauthorised person either wholly or in part without the consent in writing of RS RESPONSE LIMITED.


LEGEND



SHARED DEMISE



RSR DEMISE

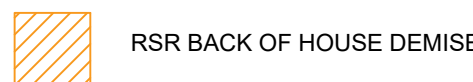

RSR BACK OF HOUSE DEMISE



TENANT DEMISE



TENANT PARKING DEMISE



PROPOSED PARTY WALL

P11	UPDATED DEMISE SPLIT & LAYOUT	RH	RD	27/06/26
P10	MINOR UPDATES	RH	RD	25/06/26
P9	LOBBY UPDATED	RH	RD	24/06/26
P8	MINOR CHANGES	CS	RD	18/06/26
P7	MINOR CHANGES	CS	RD	10/06/26
P6	MINOR CHANGES	CS	RD	29/07/26
P5	AMENDED FOLLOWING FEEDBACK	CS	RD	16/07/26
P4	AMENDED FOLLOWING FEEDBACK	CS	RD	15/07/26
P3	MINOR CHANGES	CS	RD	30/06/26
P2	AMENDED FOLLOWING FEEDBACK	CS	RD	22/06/26
P1	DRAWING PRODUCED	CS	RD	27/01/26
Rev	Description	By	Chkd	Date

DRAWING NUMBER:
30499-RSR-XX-GF-GR-A-0002

CLIENT:

ADDRESS :
Lumen House demise
Split, Lumen House,
Rockingham Drive, Linfood
Wood, Milton Keynes,
MK14 6LY

DESCRIPTION:
Proposed Office Demise
Split

PRE-CONSTRUCTION

RSR0049	RD	GROUND
PROJECT NUMBER	APPROVED	FLOOR
27-01-26	Custom@A1	P11
DATE	SCALE	REVISION



RS RESPONSE LTD
Lumen House, Rockingham Drive
Linfood Wood, Milton Keynes, MK14 6LY
Phone: 01908 218830 Fax: 01908 969414
Email: info@rsr.co.uk

