REVISION	ISSUE	DATE
C0	CONSTRUCTION ISSUE	20/01/06

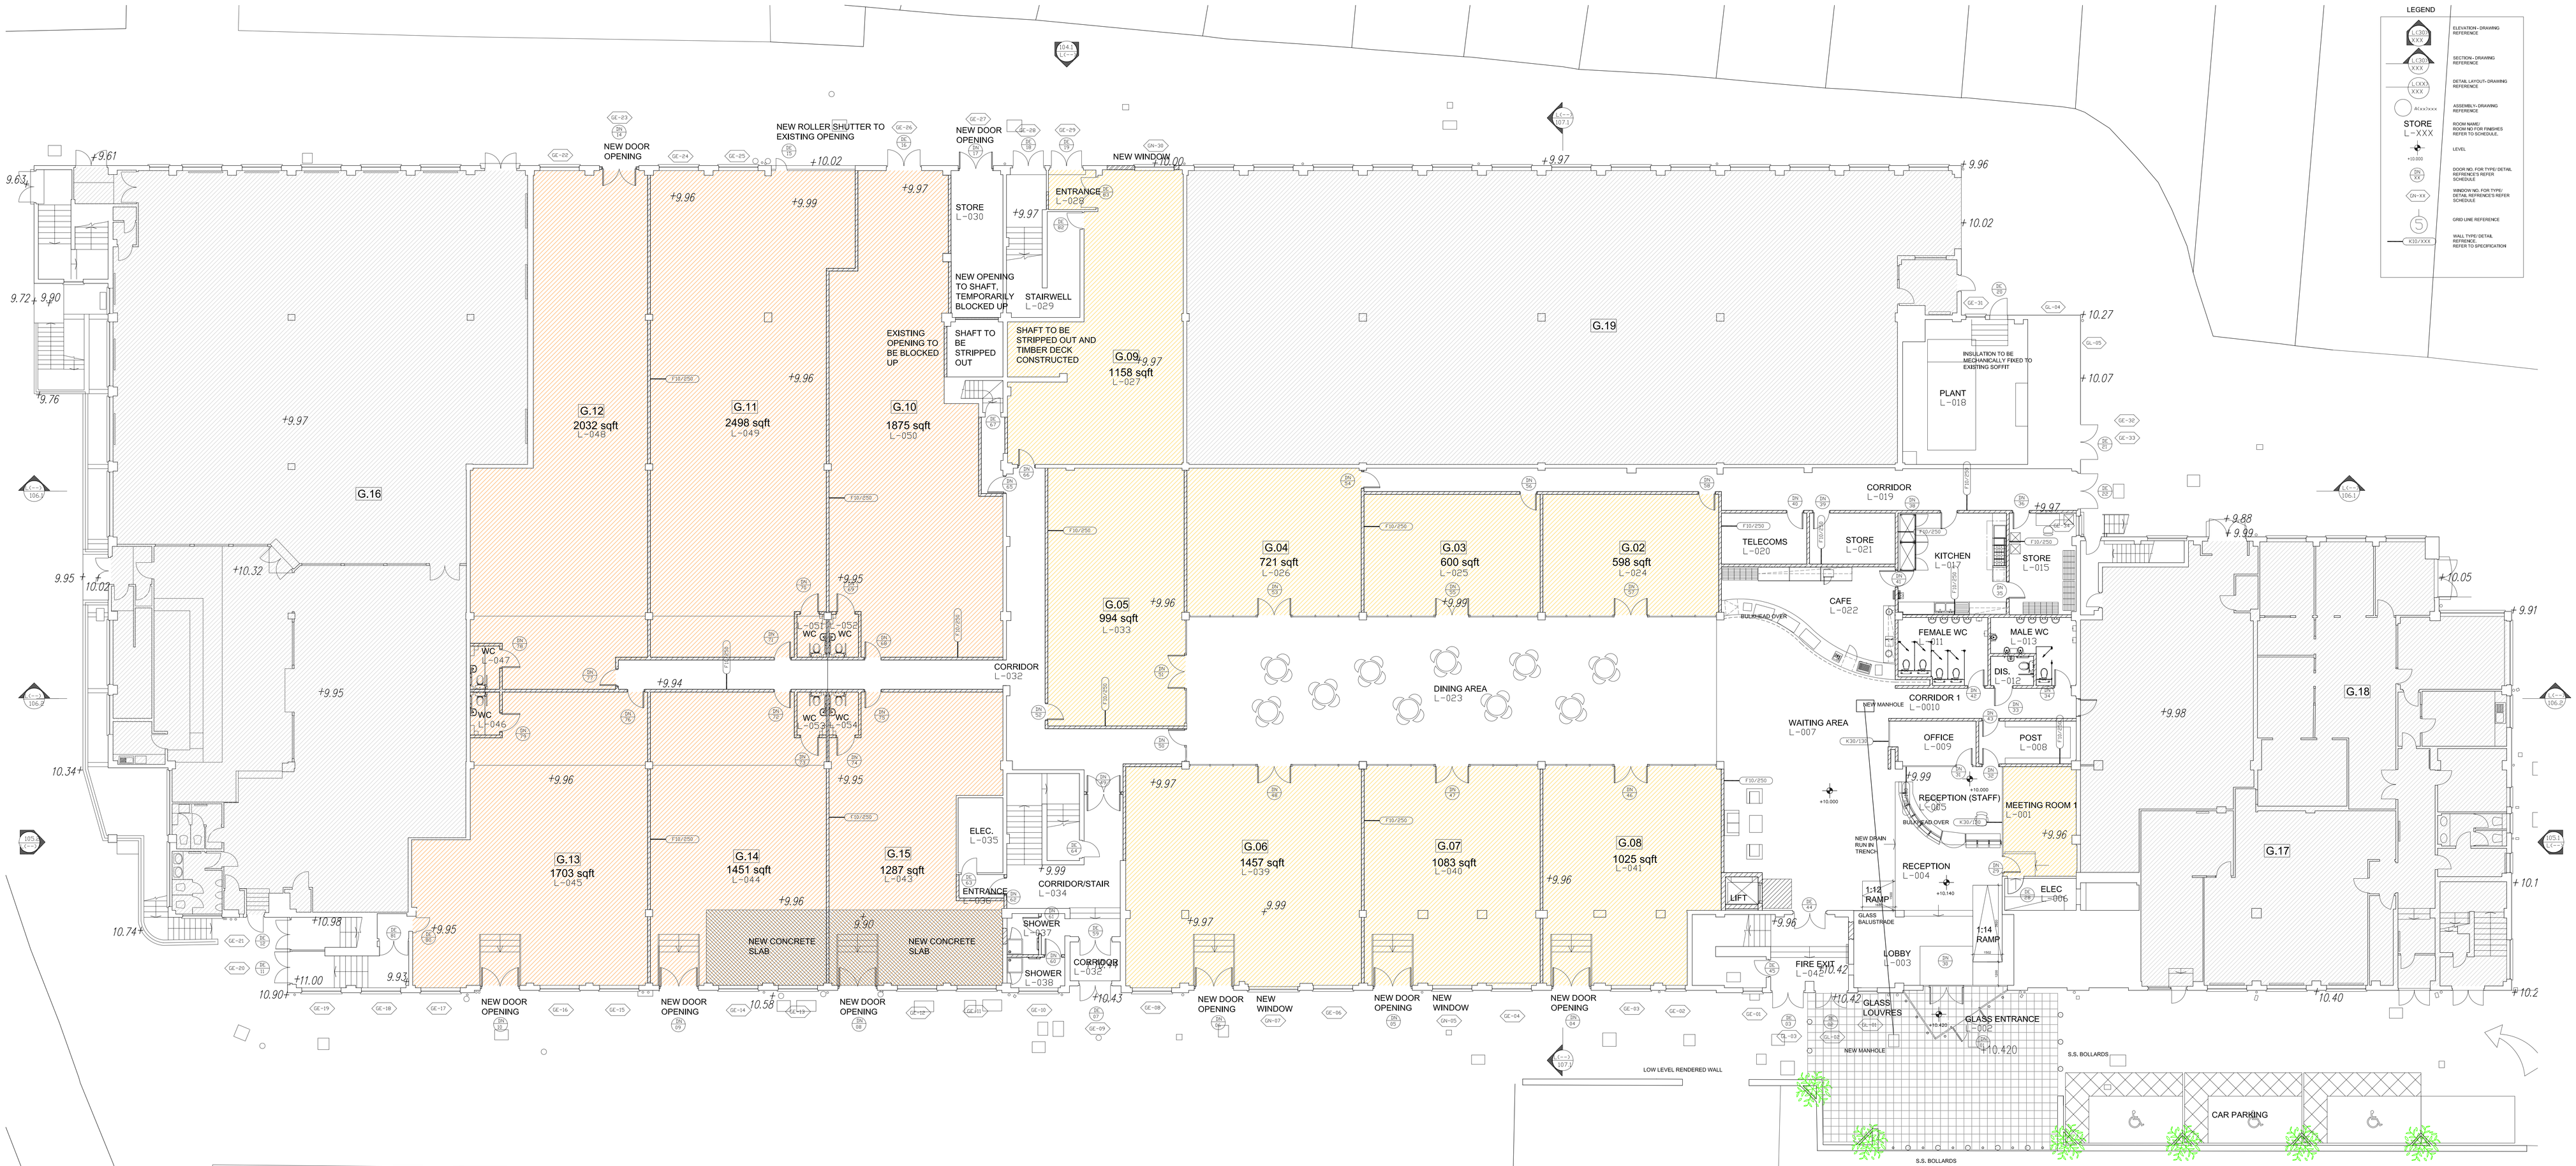

KEY:

BUSINESS UNITS

WORKSHOP UNITS

EXISTING TENANTS

north

POWER ROAD
FOR WORKSPACE MANAGEMENT
MAGENTA HOUSE, 85 WHITECHAPEL RD, LONDON E1 1DU

FSP
ARCHITECTS & PLANNERS
22 BOSTON PLACE
LONDON, NW1 6ER
tel. 020 7723 6090
fax. 020 7723 7096
e-mail. mail@fsp.uk.com

DRAWING STATUS > CONSTRUCTION			
TITLE: PROPOSED GROUND FLOOR PLAN POWER ROAD CHISWICK			SCALE 1:100@A0+ PATH
DRAWING NUMBER: DRAWING 482 / TYPE L / ELEMENT (--) / LOCATION 101			ISSUE DATE 20/01/06 REVISION C0

DO NOT SCALE FROM THIS DRAWING.

ANY DISCREPANCIES BETWEEN DRAWINGS OR BETWEEN DRAWINGS AND ACTUAL SITE CONDITIONS SHOULD IMMEDIATELY BE BROUGHT TO THE ATTENTION OF THE ARCHITECTS.

PROPOSED GROUND FLOOR PLAN
1:100