



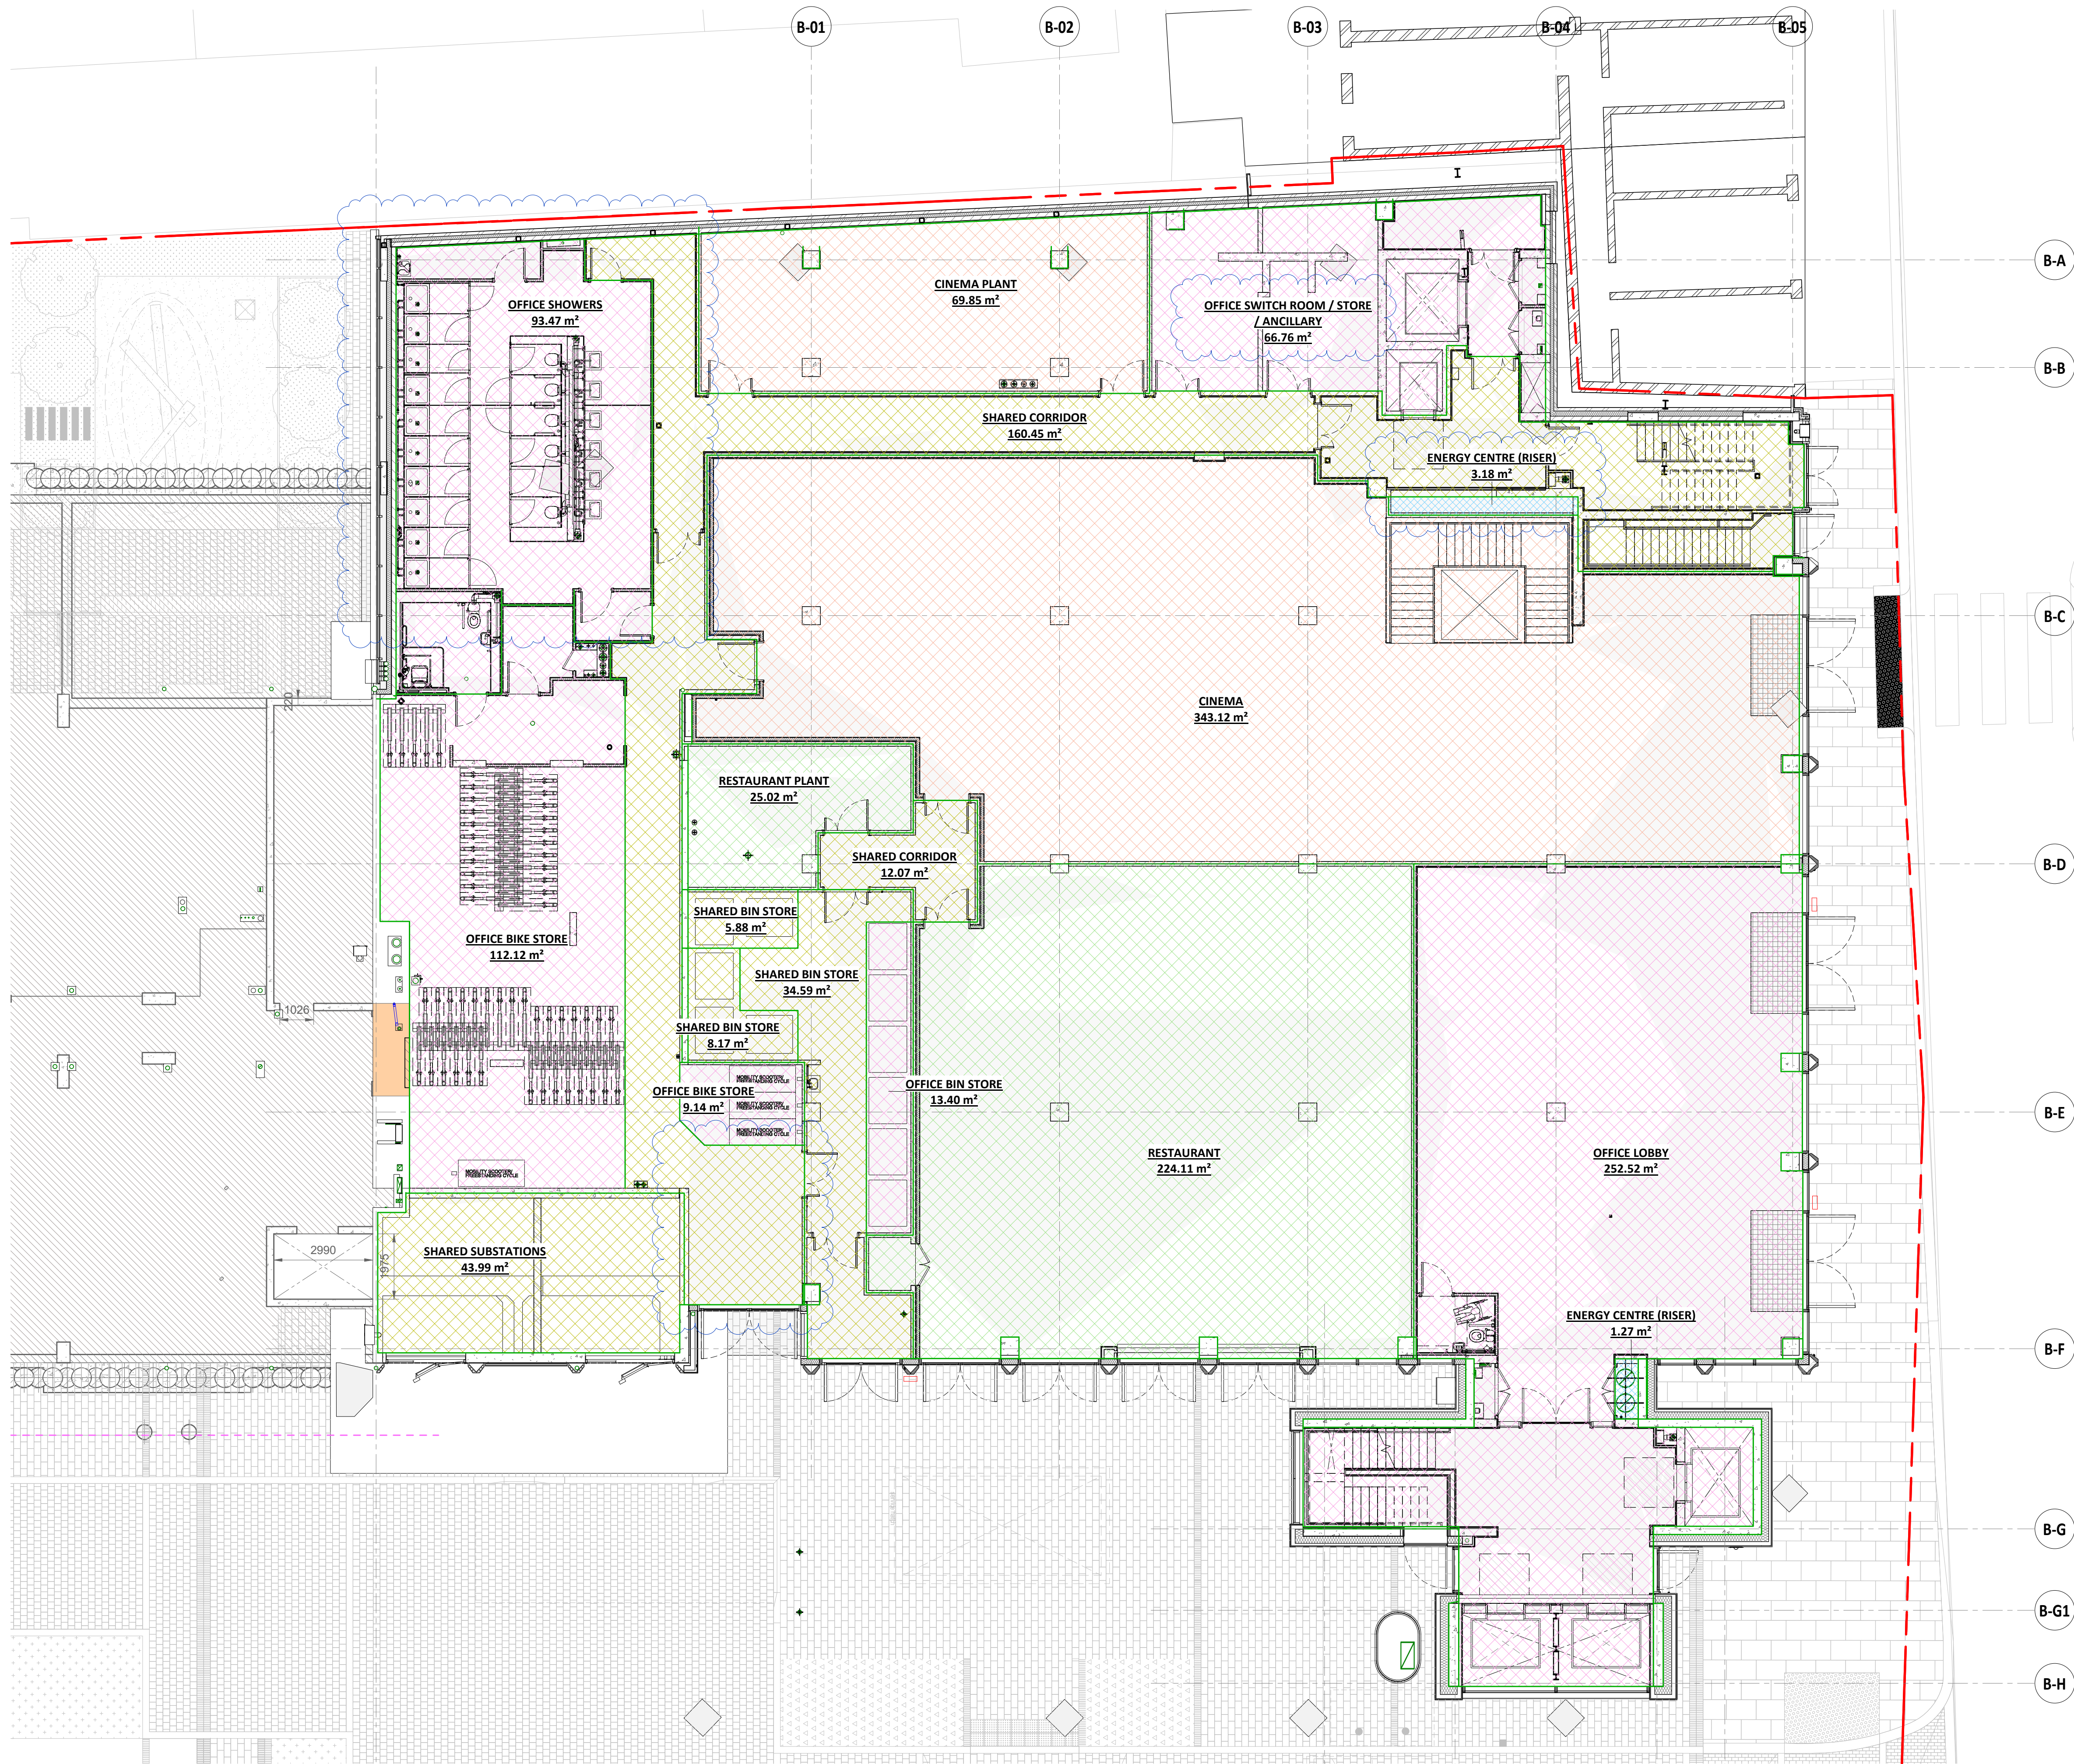

Responsibility is not accepted for errors made by others in scaling from this drawing.
All construction information should be taken from figured dimensions only.

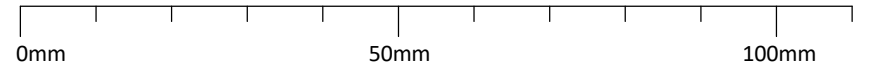


GIFA TYPES

- ENERGY CENTRE
- GIFA - CINEMA
- GIFA - OFFICE
- GIFA - RESTAURANT
- SHARED

BLOCK B - GIFA GROUND FLOOR		
NAME	AREA	
ENERGY CENTRE (RISER)	1.27 m ²	
ENERGY CENTRE (RISER)	3.18 m ²	
CINEMA	343.12 m ²	
CINEMA PLANT	69.85 m ²	
OFFICE LOBBY	252.52 m ²	
OFFICE BIKE STORE	112.12 m ²	
OFFICE SWITCH ROOM / STORE / ANCILLARY	66.76 m ²	
OFFICE BIKE STORE	9.14 m ²	
OFFICE BIN STORE	13.40 m ²	
OFFICE SHOWERS	93.47 m ²	
RESTAURANT	224.11 m ²	
RESTAURANT PLANT	25.02 m ²	
SHARED CORRIDOR	160.45 m ²	
SHARED SUBSTATIONS	43.99 m ²	
SHARED BIN STORE	34.59 m ²	
SHARED CORRIDOR	12.07 m ²	
SHARED BIN STORE	5.88 m ²	
SHARED BIN STORE	8.17 m ²	
Grand Total:	1479.10 m ²	

C	Updated per Ardmore comments	A	FS/HD	31.10.24
B	Areas updated	A	FS/HD	21.10.24
A	Updated area plans & Schedules in line with revised internal wall linings	A	PK/RS	27.07.22
Rev	DESCRIPTION	Status	DRW APP	DATE

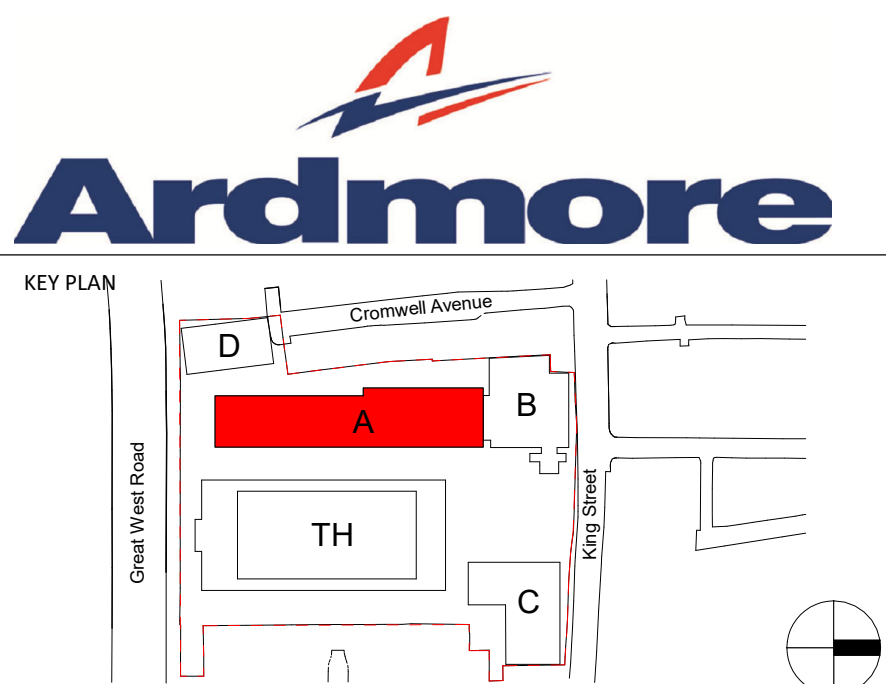

ORIGINATOR		
24 Church St. West, Woking, Surrey, GU21 6HT 01483 494 350 info@prc-group.com www.prc-group.com	Architecture Planning Master Planning Urban Design Interiors Landscape	Offices Woking London Milton Keynes Warsaw
PRC Architecture & Planning		

PROJECT	
WEST KING STREET RENEWAL	
PROJECT CODE	11204

DRAWING TITLE	
BLOCK B - 00 GROUND FLOOR GIFA	

BIM FILE NAME	
WKS-PRC-BB-XX-M3-A-200000	

PROJECT STAGE	FIRST ISSUE DATE
STAGE 05	04/11/21

STATUS CODE	SCALE
A : CONSTRUCTION ISSUE	1 : 100 @ A1

PROJECT	ORIGINATOR	ZONE	LEVEL	TYPE	ROLE	NUMBER	REV
WKS	PRC	BB	00	DR	A	202516	C