2008/1778

21 JUL 2008

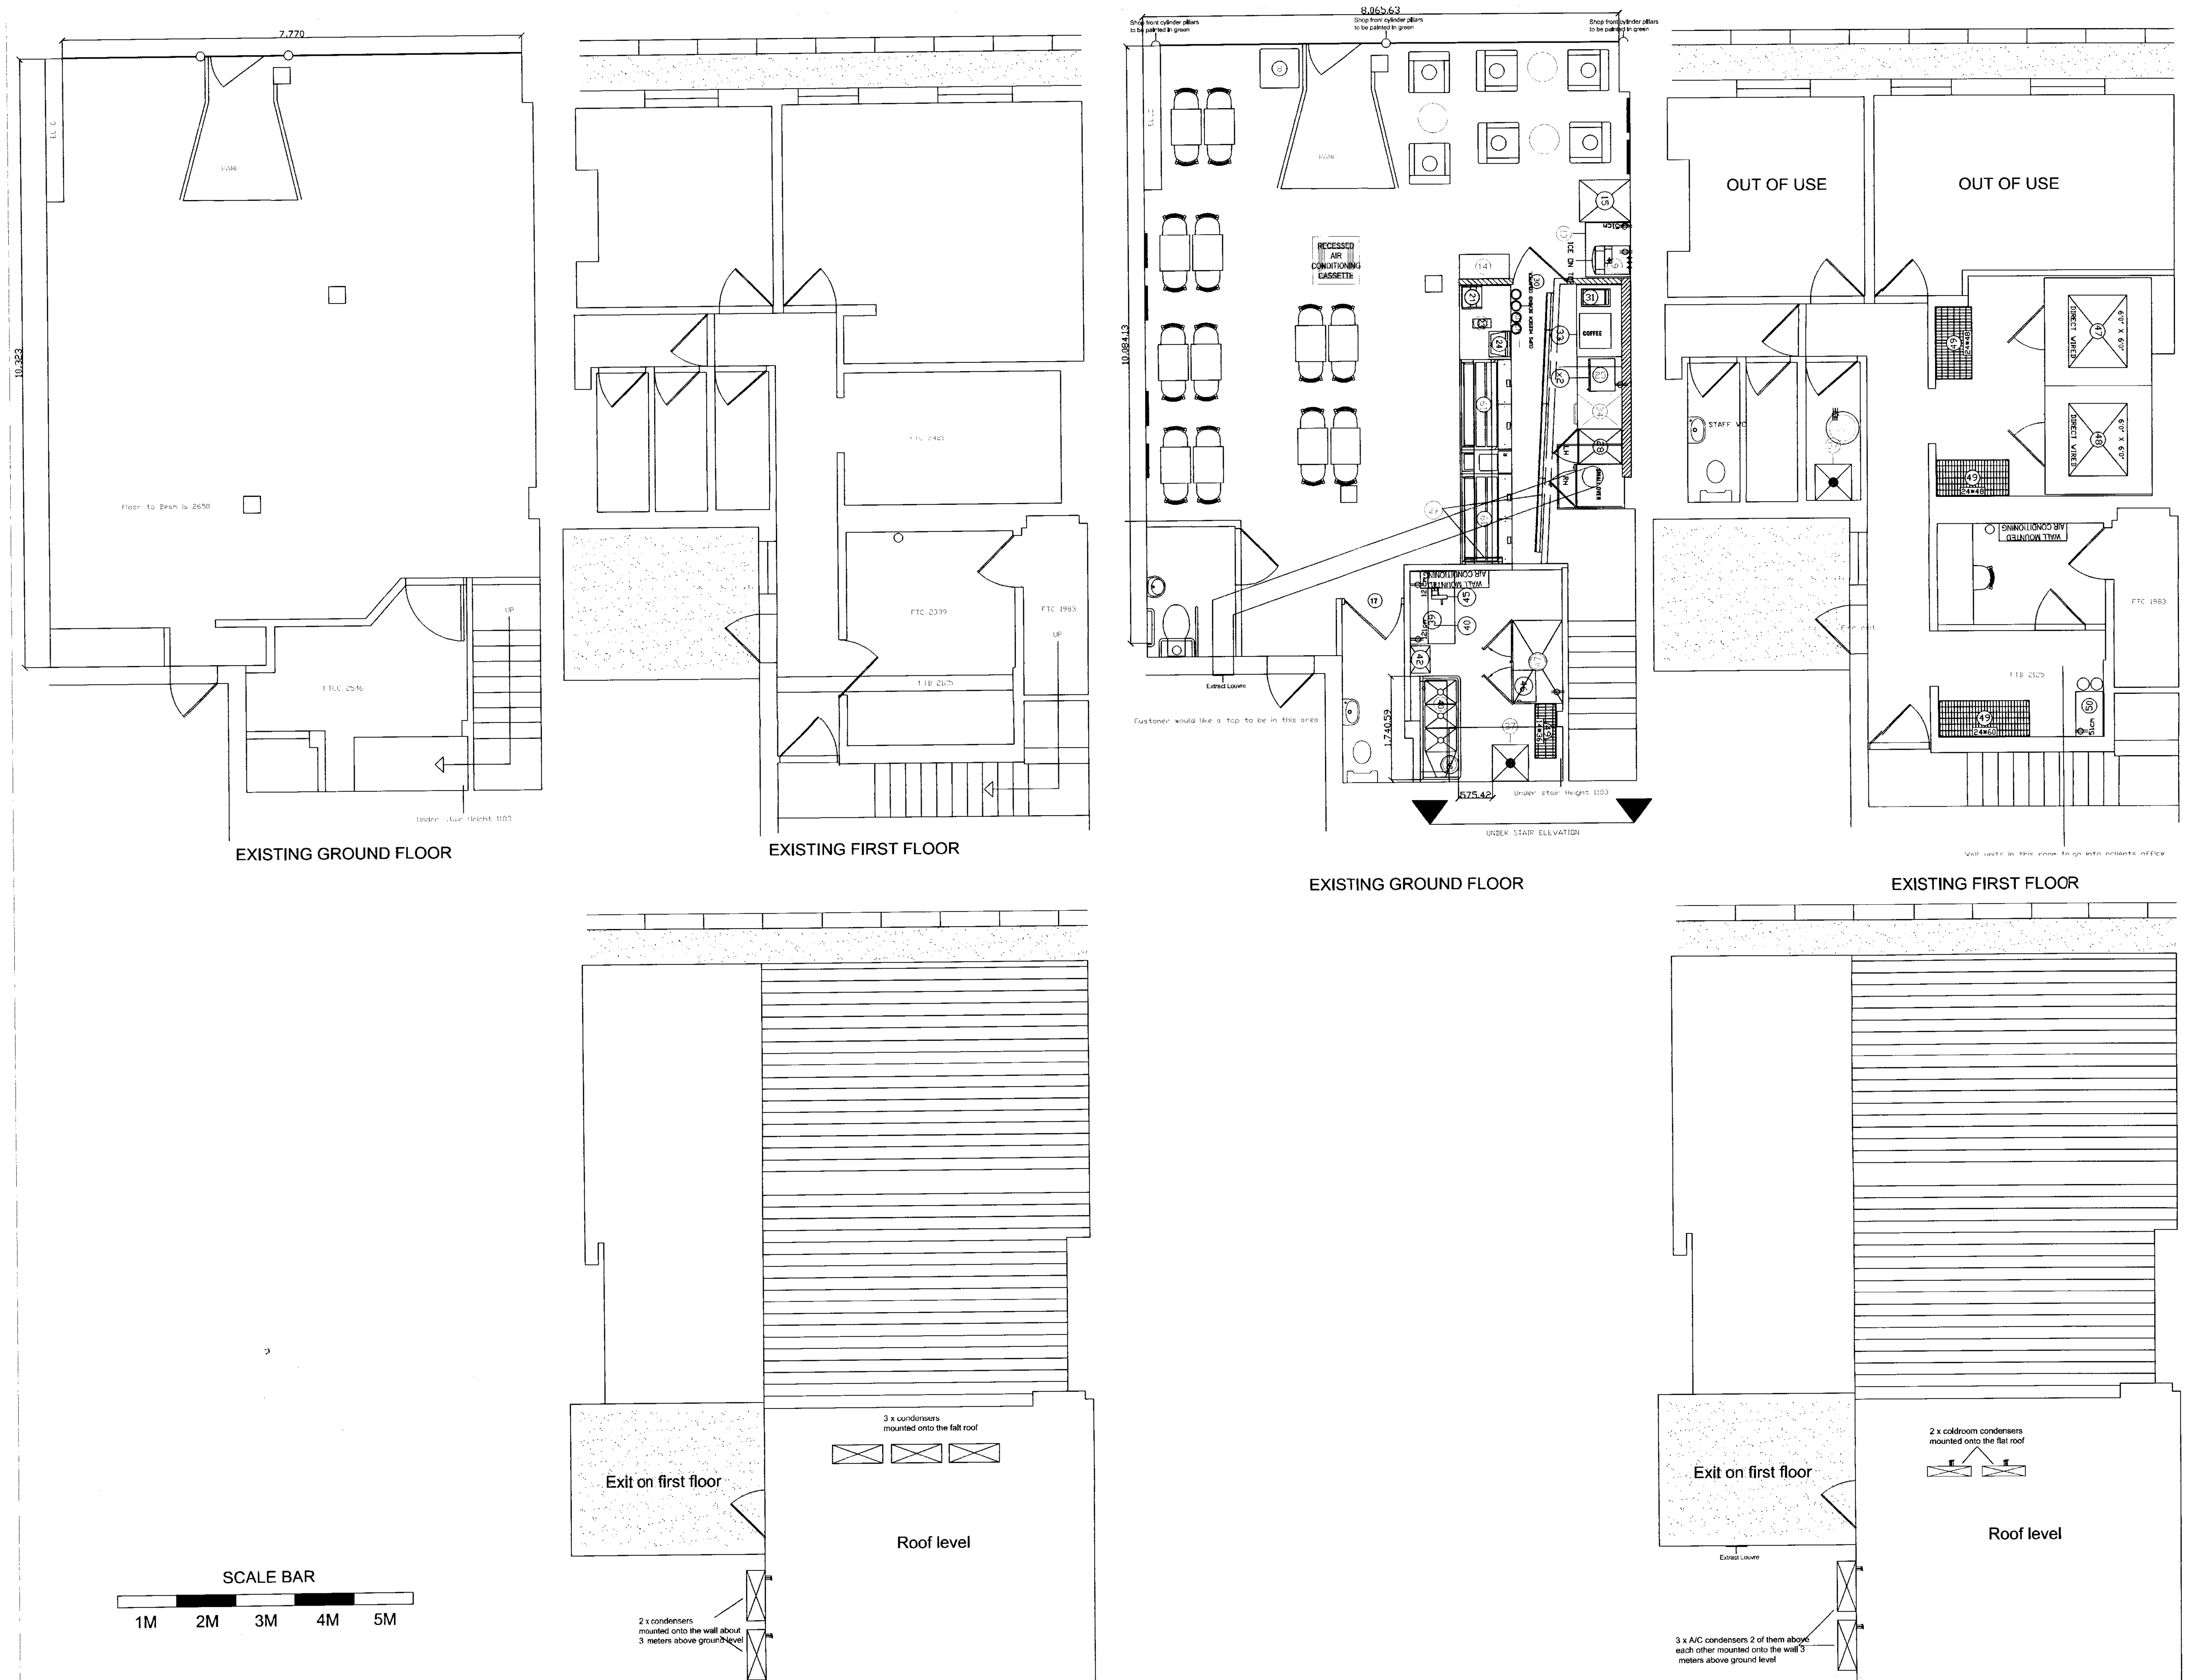

NOTES

NO	ITEM
1	BOOTH SEATING
2	CORNER BOOTH
3	SIT DOWN COUNTER
4A	[illegible] TABLE
4B	20" X 24" TABLE
5A	30" ROUND BAR HEIGHT TABLE
5B	30" ROUND TABLE
6A	CHAIR
6B	BAR HEIGHT STOOL
6C	UPHOLSTERED ARMCHAIR
7	BOLT-DOWN STOOL
8	TRASH RECEPTACLE
9	[illegible] MACHINE
10	BEVERAGE DESTINATION CENTER
11	RED NEON "OPEN" SIGN
12	SODA STORAGE
13	WALL ART [illegible]
13	WALL ART (UPSCALE)
14	CHIP RACK
15	DISPLAY REFRIGERATOR
16	WALL PLANT
17	INTERIOR DOOR
18	GUIDANCE SYSTEM
19	FRONT COUNTER
20	SOUP MERCHANDISER
21	COOKIE DISPLAY CASE
22	DISPLAY REFRIGERATOR
23	SAFE
24	SUBSHOP 2000 P.O.S.
25	[illegible]
26	HAND SINK
27	BREAD OVEN
28	ENCLOSED BREAD CABINET
29	MENUBOARD
30	COUNTER ENTRANCE
31	BACK COUNTER W/ HAND SINK
32	BACK COUNTER
33	REFRIGERATED BACK COUNTER
34	RAPID COOK OVEN
35	ICE MACHINE
36	SINK
37	MOP SINK
38	HOT WATER TANK
39	S.S. WORKTABLE
40	WALL SHELF
41	VEGETABLE SINK
42	HAND SINK
43	CLEANING PRODUCT RACK
44	ELECTRIC SLICER
45	NEMCO EASY SLICER
46	RETARDER CABINET
47	REFRIGERATOR
48	FREEZER
49	STORAGE UNITS
50	SODA STORAGE
51	[illegible] SYSTEM
52	TRI-CHANNEL COLD PAN UNIT
53	WARMER UNIT
54	DROP-IN SODA MACHINE
55	BEVERAGE COUNTER (30" DEEP)
56	CUP HOLDERS
57	SUBSHOP 2000 P.O.S.
58	BACK COUNTER
59	S.S. WORKTABLE
60	DRIVE-THRU WINDOW

CLIENT APPROVAL

We warrant and confirm to H A Y Designs Limited that we have examined and understand these [plans/designs/specifications -refer to plan numbers/spec numbers etc]. We confirm that we are satisfied with the proposals of the [plans/designs/specifications] and we hereby approve the plans, designs and specifications as the final plans, designs and specifications for this order. We understand and confirm that such matters lie outside the scope of H A Y Design Limited's professional responsibility and that H A Y Design Limited does not accept any liability for any errors or omissions contained within these plans, designs and specifications.

We acknowledge that any queries in relation to the plans, designs and specifications shall have been referred to the appropriate Expert appointed by us prior to the date [of this Agreement][these plans, designs and specifications] for determination by the Expert. "Expert(s)" means a person or persons of appropriate professional qualifications and expertise appointed pursuant to [refer to letter(s) of appointment etc and the date of such letters].

Signed:

Print name:

Company:

Position:

Date:

SUBWAY

HAY DESIGNS LIMITED
INTERIOR SOLUTIONS

1 KINGSLEY STREET I LEICESTER I LE2 6DY
tel. +44 (0) 116 2700 002 fax. +44 (0) 116 2700 003
e-mail. info@hayonline.co.uk
www.hayonline.com

CLIENT

Ravinder Kumar

PROJECT

Subway
27 High Street
Walton On Thames
KT12 1DA

DRAWING

EXISTING AND PROPOSED PLAN LAYOUT, AND EXISTING AND PROPOSED CONDENSER AND DUCT LAYOUT

Drawing Number	SUB 132
Date	04-06-08
Drawn By	OK
Revision/Issue No	REV. M
Revision/Issue Date	25-06-08
Scale	1 : 50

DISCLAIMER

Any plans, drawings, and/or prototypes, descriptions, illustrations, dimensions or particulars are approximate only and are only issued for the sole purpose of giving an approximate idea of the Goods and/or Services described in them. They must not be taken as binding in detail and H A Y Designs Limited will not be liable for any error or omission.
These plans, drawings or specification are not drawn to scale. Please do not scale from this drawing. Figured dimensions should be taken in preference to scaled dimensions, and any discrepancies must be referred to H A Y Designs Limited. Contractors, sub-contractors and suppliers must verify all dimensions on site before commencement of works. If in doubt ask!

COPYRIGHT NOTICE

Copyright © H A Y Designs Limited 2006

The reproduction or transmission of all or part of this work whether by photocopying or storing in any medium by electronic means or otherwise, without the written permission of H A Y Limited is strictly prohibited.