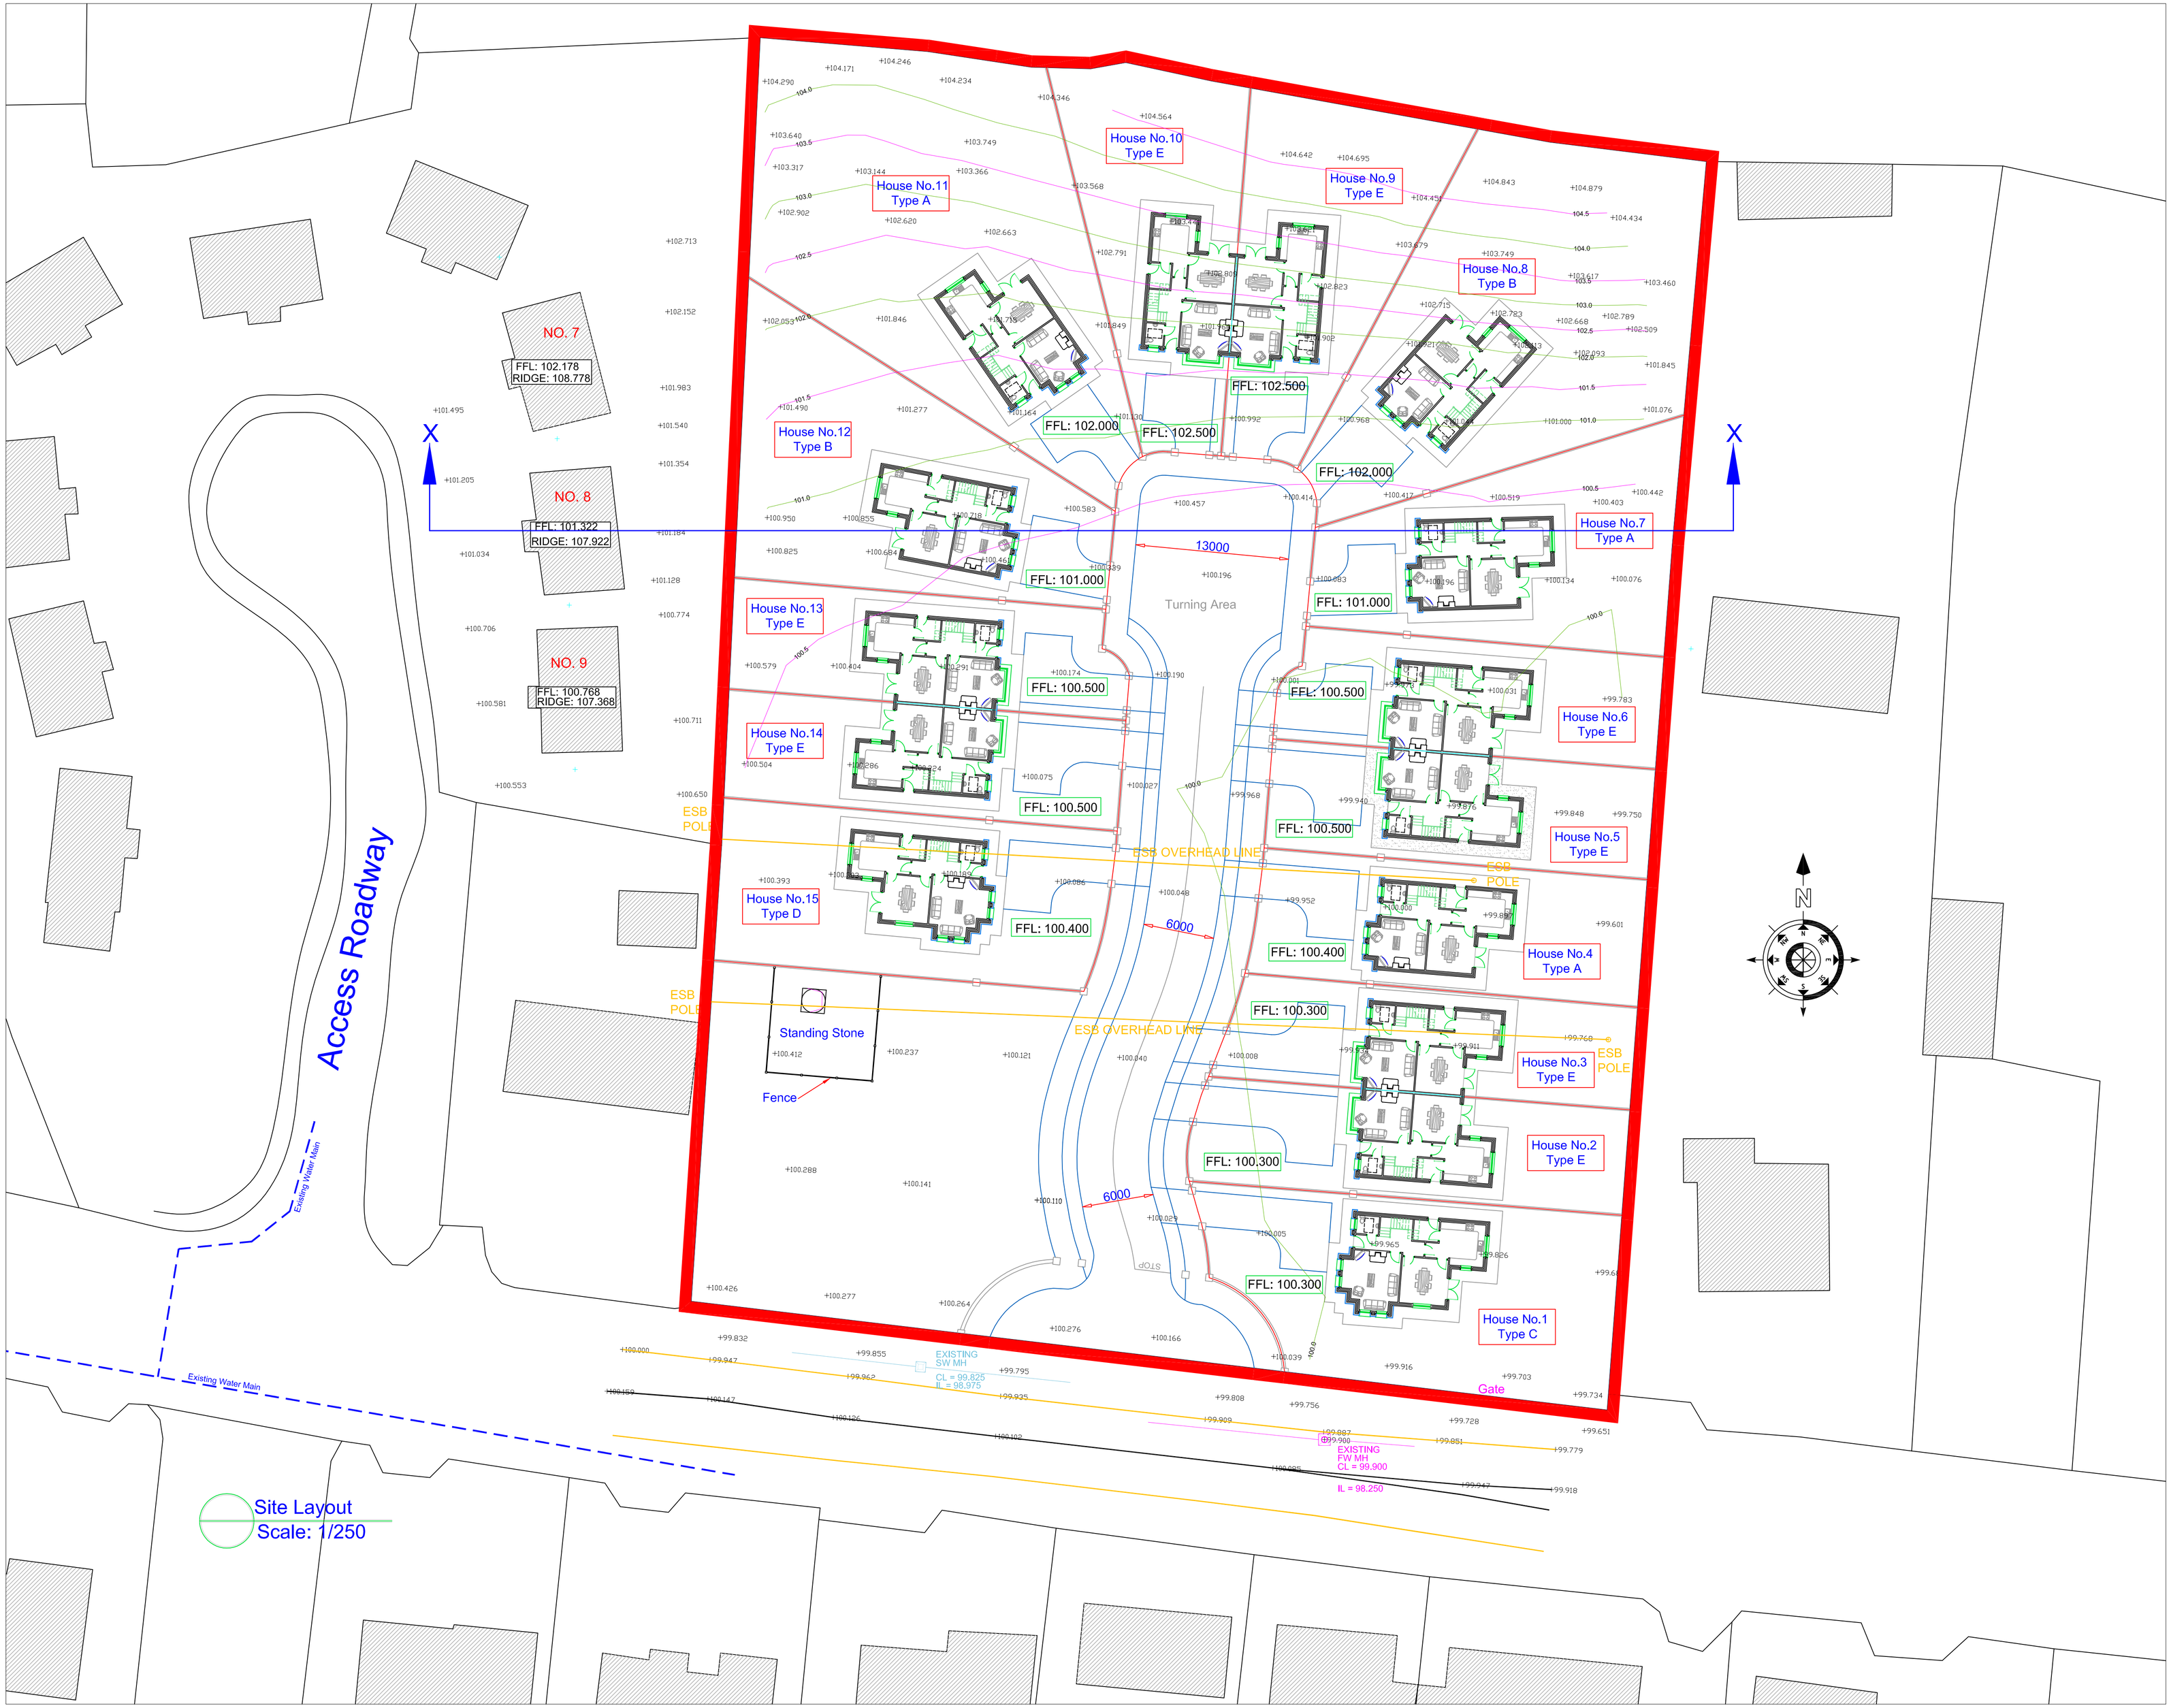

Site Layout
Scale: 1/250

REV No:	DATE:	REVISION:
A	04/05/2018	FURTHER INFORMATION CLARIFICATION

REEKS CONSULTING ENGINEERS
CIVIL & STRUCTURAL ENGINEERS
Rock Road,
Killarney, Co. Kerry
T:+353 (0)64 6633412
F:+353 (0)64 6635387
E:asheehan@reeksce.ie
E:doregan@reeksce.ie
W:www.reeksce.ie

CLIENT: Cherryhill Developments

JOB TITLE: Development at Fossa, Killarney, Co. Kerry.

DRAWING: Site Layout Plan

SCALE:	DATE:
1/250	May 2018
DRAWING No: 16-260-1	DRAWN: DOR
REV NO: A	CHECKED: